
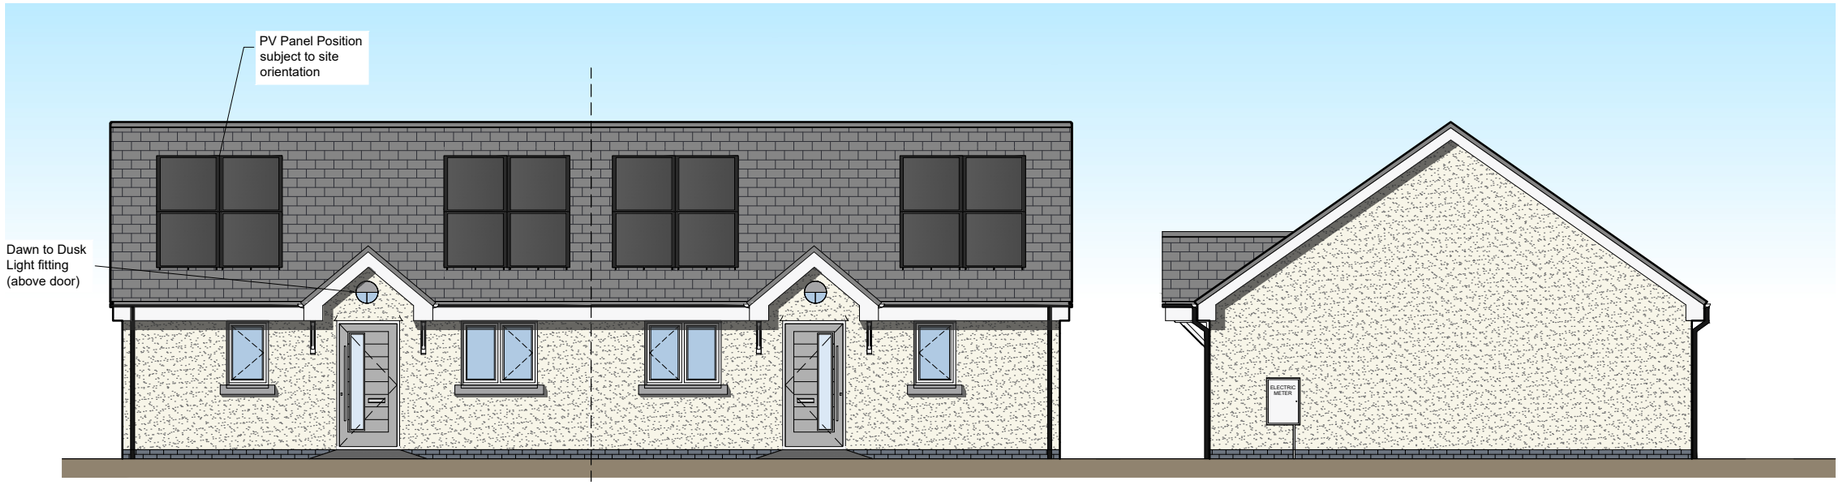



Front Elevation

Side Elevation

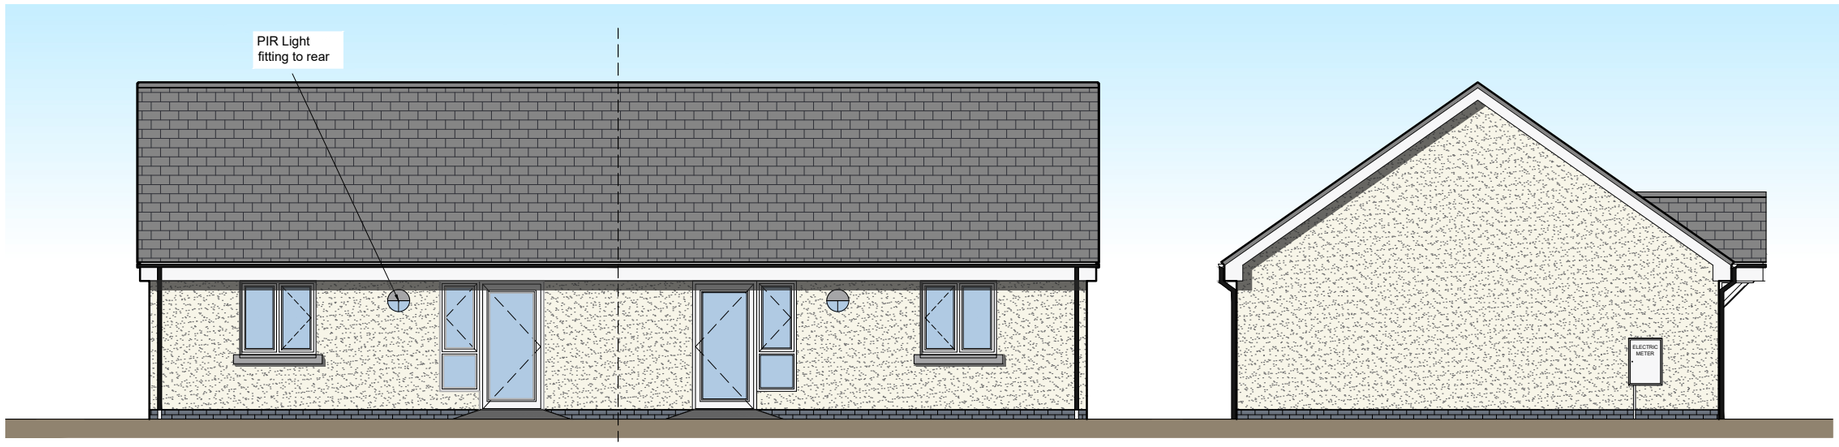


Rear Elevation

Side Elevation

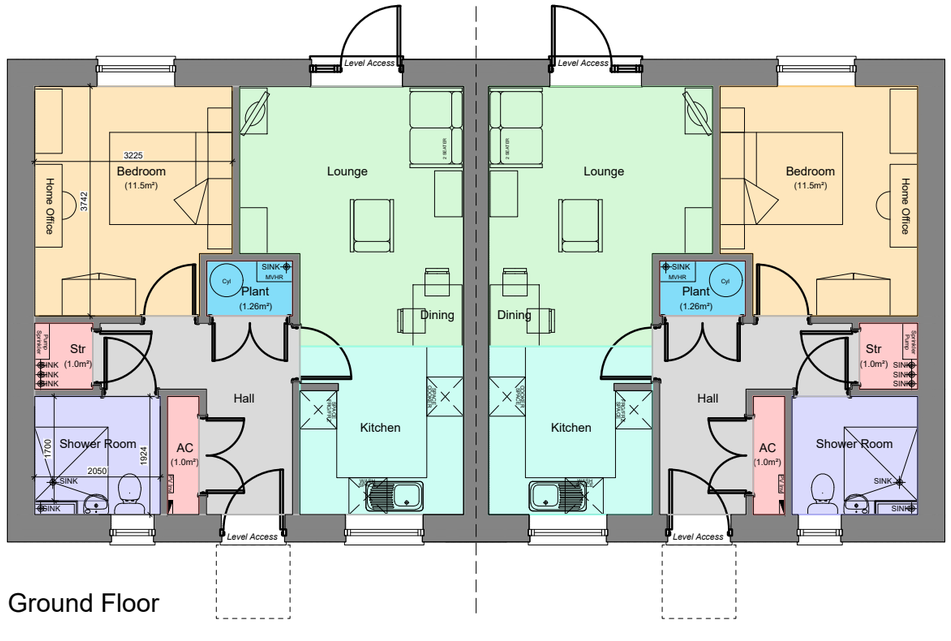

Ground Floor

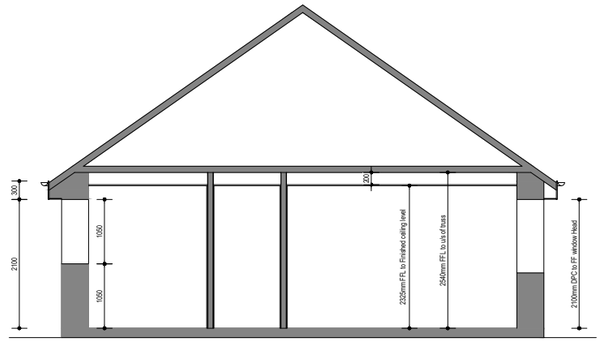

Section

INTERNAL FLOOR AREA CRITERIA FINISH TO FINISH	
Bedroom	11.50m²
Built-in Storage	2m²

HOUSE TYPE AREA			
M² =	48.84	Ft² =	525
Measured to finished plasterboard face			

0 1m 2m 3m 4m 5m

Scale @ 1:100

SCALE 1:100@A3
DATE 15.05.26
DRAWN BY hammond Architectural Ltd
FORMAT. 2026
DRAWING NO. 1B2PB-03
REVISION. A

CLIENT: ATEB Group

PROJECT TITLE: Tavernspite

DRAWING TITLE 1B2P Bungalow - Plans & Elevations [Plots 4, 5, 6 & 7]

ATEB Group
St Thomas Green,
Haverfordwest
SA61 1QP

DO NOT SCALE FROM THIS DRAWING. WORK TO FIGURED DIMENSIONS ONLY. Any discrepancies are to be referred to Hammond Architectural Ltd.
Contractors, subcontractors and suppliers must verify all dimensions on site before commencing any work or making any workshop drawings. All drawings are copyright of Hammond Architectural Ltd 2026