
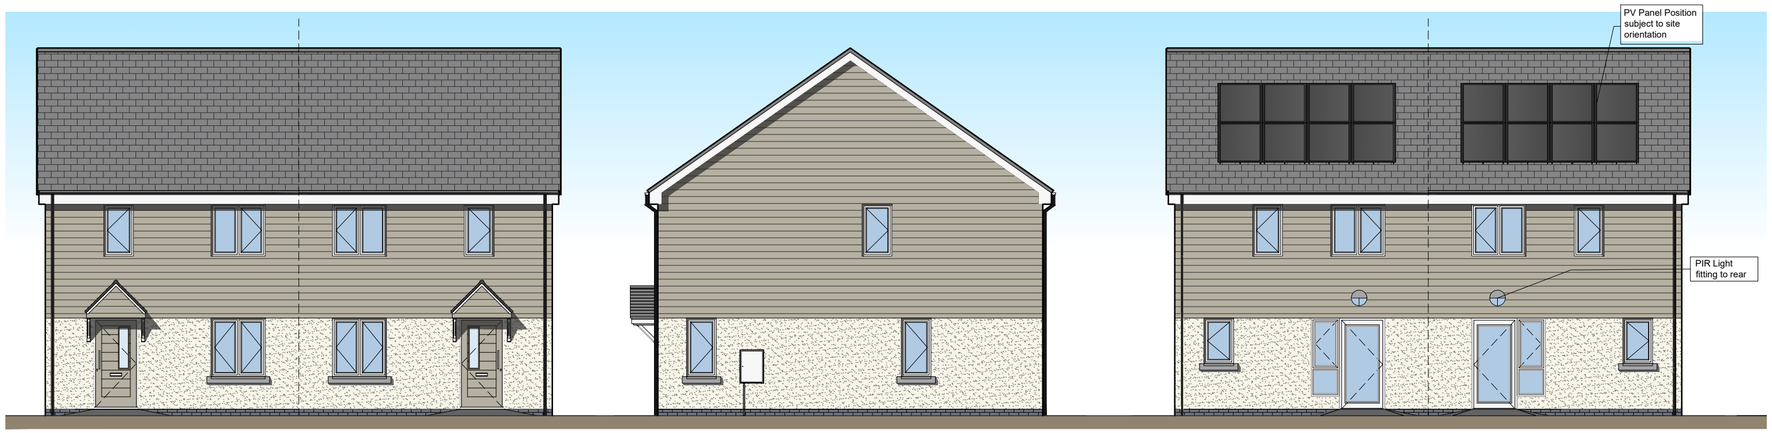



Front Elevation

Side Elevation


Rear Elevation

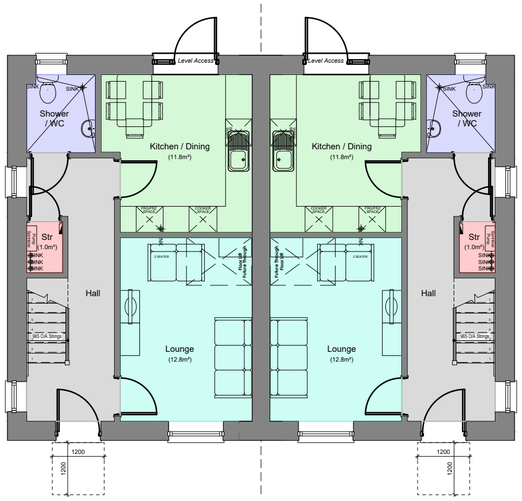


Ground Floor

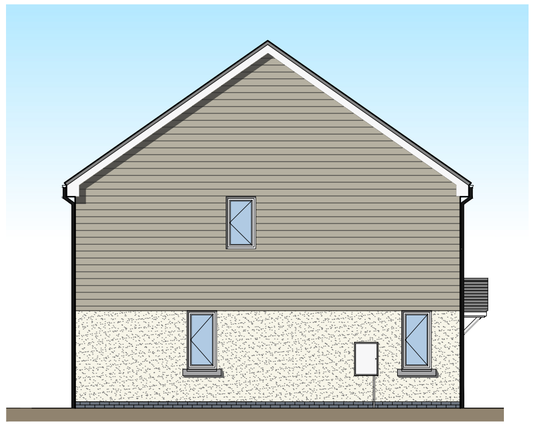

Side Elevation

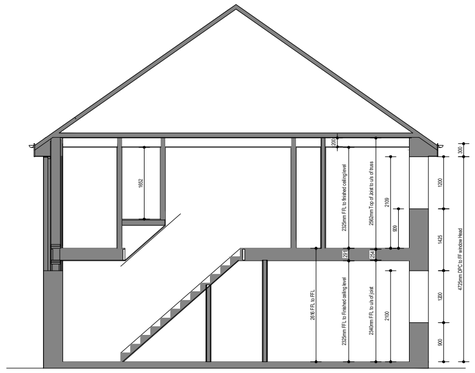

Section

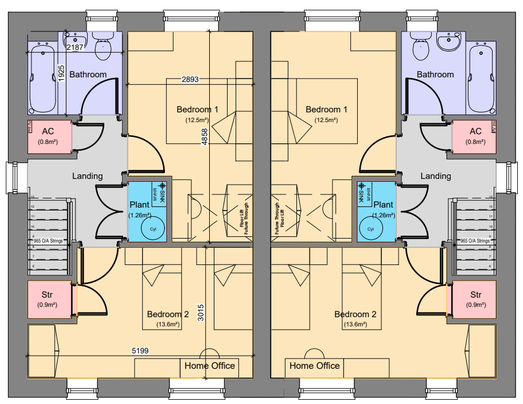

First Floor

INTERNAL FLOOR AREA CRITERIA FINISH TO FINISH	
Bedroom 1	12.50m²
Bedroom 2	13.60m²
Built-in Storage	2.70m²

HOUSE TYPE AREA	
M² = 83.09	Ft² = 894
Measured to finished plasterboard face	

0 1m 2m 3m 4m 5m

Scale @ 1:100

CLIENT:	ATEB Group
PROJECT TITLE:	Tavernspite
DRAWING TITLE	2B4P - AS - Plans and Elevations [Plots 14, 15, 28 & 29]
SCALE	1:100@A2
DATE	15.05.26
DRAWN BY	hammond Architectural Ltd
DRAWING NO.	2B4P-03
REVISION.	A
FORMAT.	2026

ATEB Group
St Thomas Green,
Haverfordwest
SA61 1QP

DO NOT SCALE FROM THIS DRAWING. WORK TO FIGURED DIMENSIONS ONLY. Any discrepancies are to be referred to Hammond Architectural Ltd.
Contractors, subcontractors and suppliers must verify all dimensions on site before commencing any work or making any workshop drawings. All drawings are copyright of Hammond Architectural Ltd 2026