



Front Elevation

Side Elevation


Rear Elevation

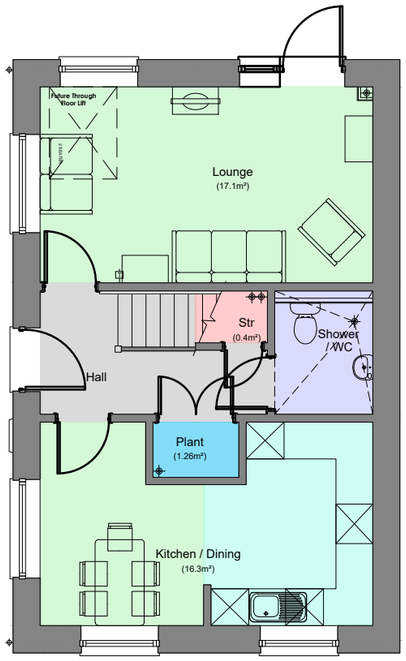


Ground Floor

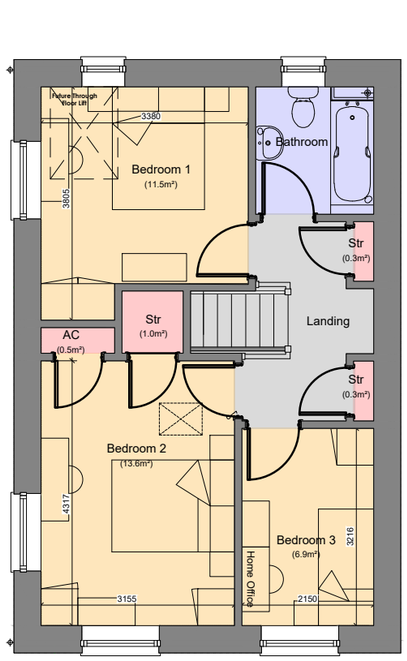

First Floor

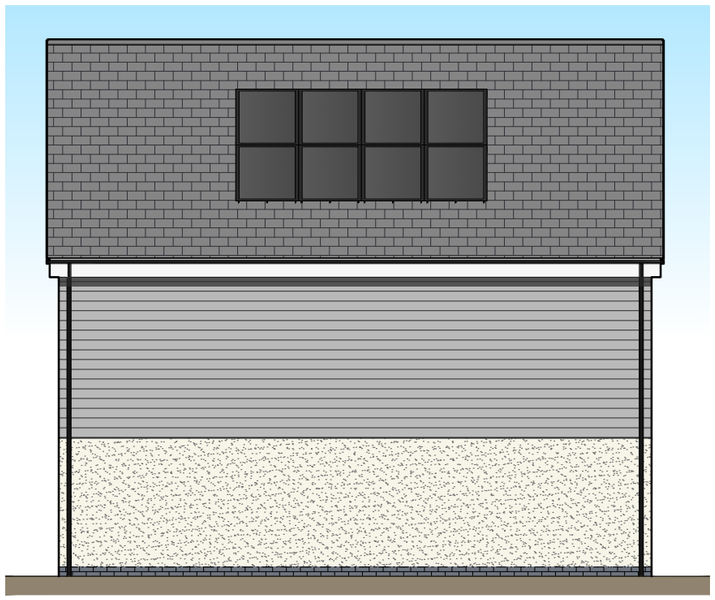

Side Elevation

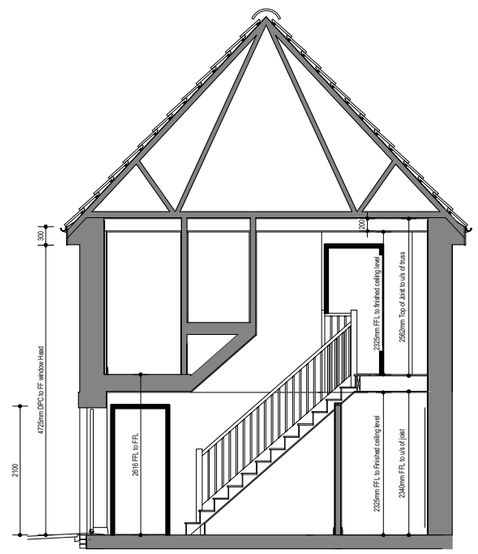

Section

INTERNAL FLOOR AREA CRITERIA FINISH TO FINISH	
Bedroom 1	11.50m²
Bedroom 2	13.60m²
Bedroom 3	6.9m²
Built-in Storage	2.10m²

HOUSE TYPE AREA	
M² = 95.24	Ft² = 1025
Measured to finished plasterboard face	

0 1m 2m 3m 4m 5m

Scale @ 1:100

SCALE 1:100@A3
DATE 15.05.26
DRAWN BY hammond Architectural Ltd
FORMAT. 2026
DRAWING NO. 3B5PCT-03
REVISION. -

CLIENT: ATEB Group

PROJECT TITLE: Tavernspite

DRAWING TITLE 3B5PCT - Plans & Elevations [Plot 27]

ATEB Group
St Thomas Green,
Haverfordwest
SA61 1QP

DO NOT SCALE FROM THIS DRAWING. WORK TO FIGURED DIMENSIONS ONLY. Any discrepancies are to be referred to Hammond Architectural Ltd.
Contractors, subcontractors and suppliers must verify all dimensions on site before commencing any work or making any workshop drawings. All drawings are copyright of Hammond Architectural Ltd 2026