
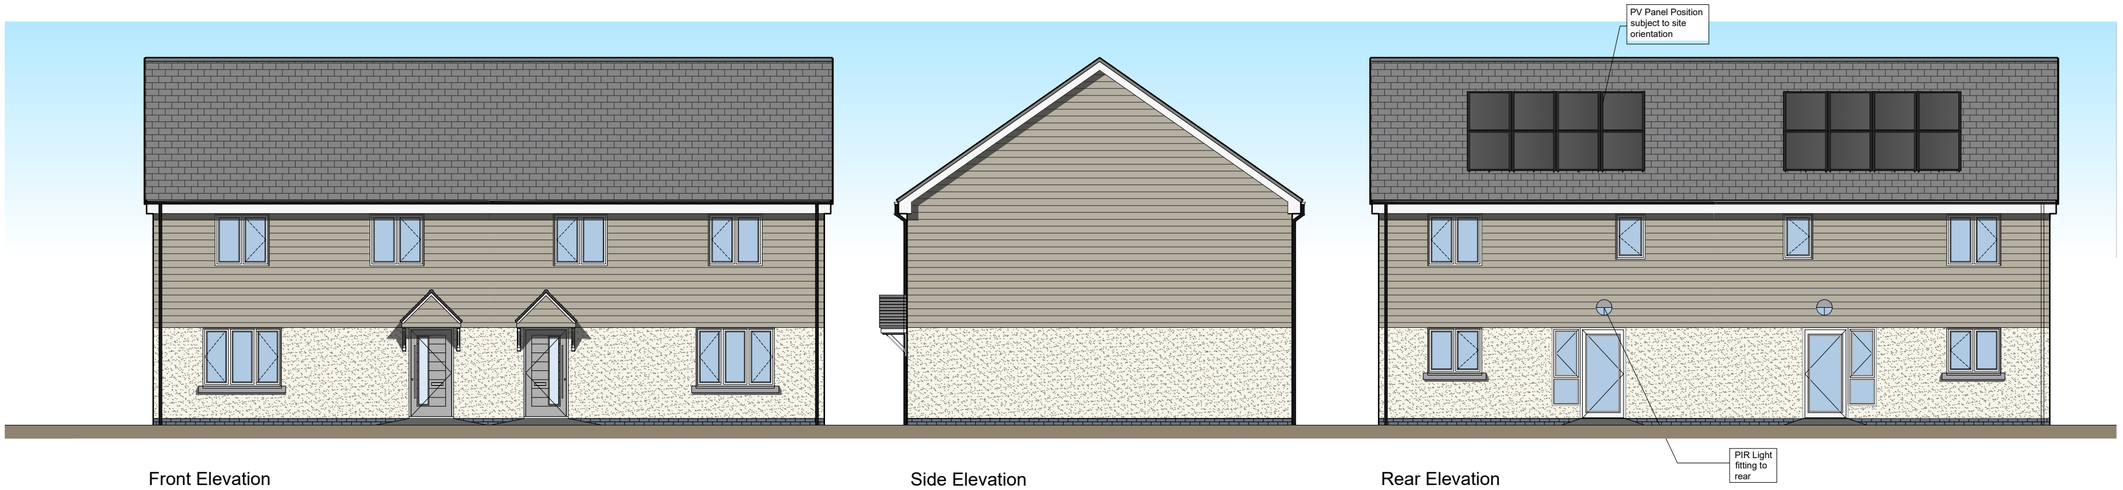



Front Elevation

Side Elevation


Rear Elevation

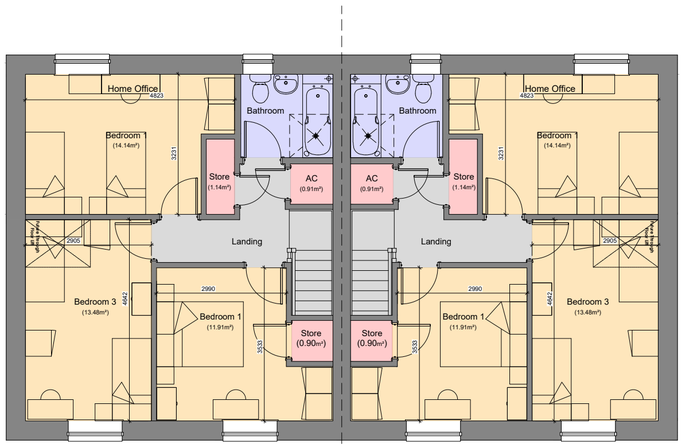


First Floor

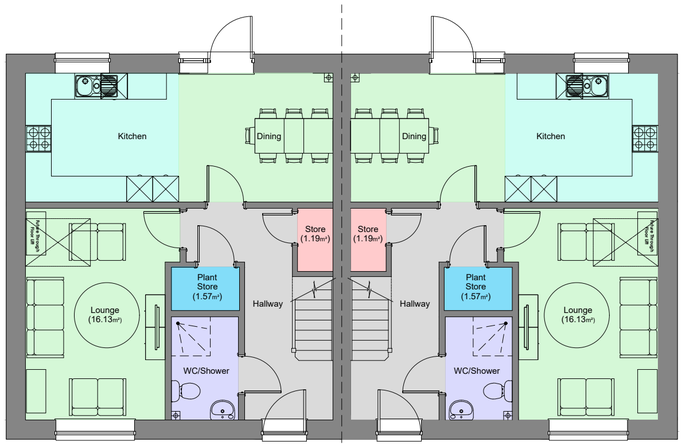

Ground Floor

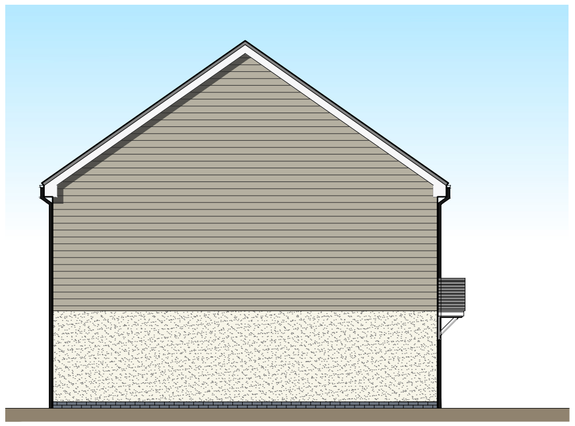

Side Elevation

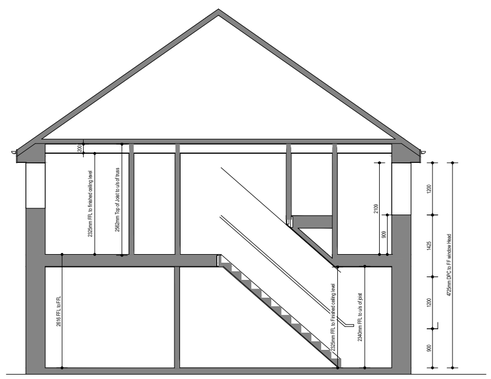

Section

INTERNAL FLOOR AREA CRITERIA FINISH TO FINISH	
Bedroom 1	11.91m²
Bedroom 2	13.48m²
Bedroom 3	14.14m²
Built-in Storage	4.14m²

HOUSE TYPE AREA	
M² = 113.34	Ft² = 1220
Measured to finished plasterboard face	

0 1m 2m 3m 4m 5m

Scale @ 1:100

DRAWN BY hammond Architectural Ltd

SCALE 1:100@A2

DATE 15.05.26

FORMAT. 2026

DRAWING NO. 3B6P-03

REVISION. A

CLIENT: ATEB Group

PROJECT TITLE: Tavernspite

DRAWING TITLE 3B6P - Plans and Elevations [Plots 15, 16, 25 & 26]

ATEB Group
St Thomas Green,
Haverfordwest
SA61 1QP

DO NOT SCALE FROM THIS DRAWING. WORK TO FIGURED DIMENSIONS ONLY. Any discrepancies are to be referred to Hammond Architectural Ltd.
Contractors, subcontractors and suppliers must verify all dimensions on site before commencing any work or making any workshop drawings. All drawings are copyright of Hammond Architectural Ltd 2026