
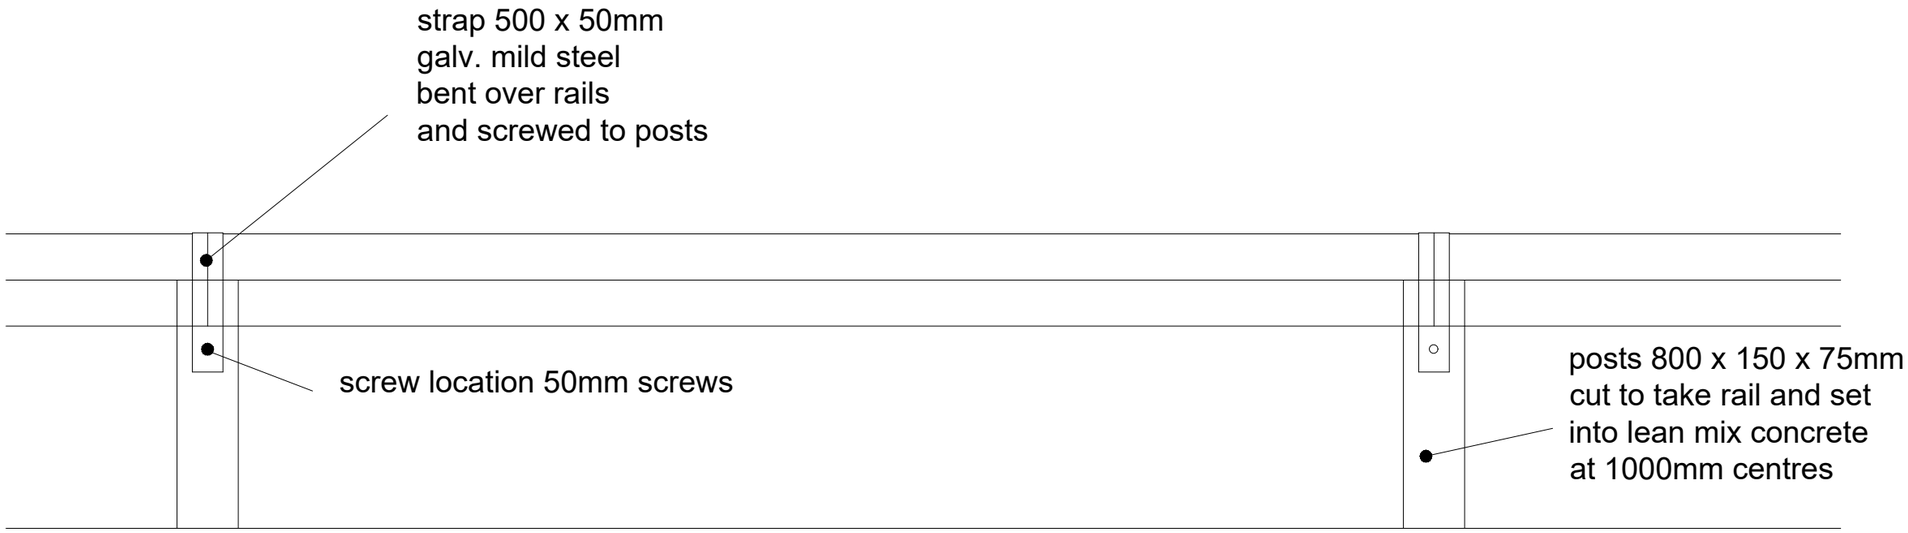


FRONT ELEVATION

NOTES
All timber to be pretreated softwood

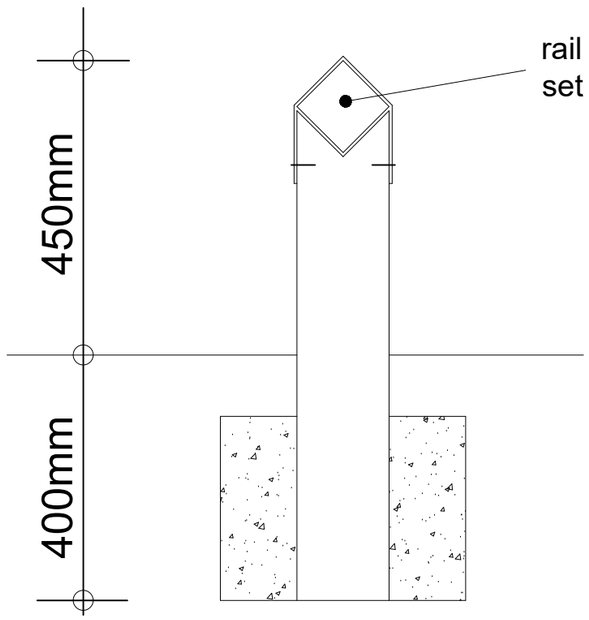

SECTION

REV.	DESCRIPTION	DATE

CLIENT
Ateb Group

DRAWING TITLE
External Details
450mm Timber Knee Rail

SCALE	DATE	DRAWN BY
1:10@A3	June '26	HA Ltd

DRAWING NO.	REVISION	TYPE
2551-D05	.	PLN

hammond
Architectural Ltd
10 Gold Tops
Newport
NP20 4PH
t. 01633 844970
e. info@hammond-ltd.co.uk
www.hammond-ltd.co.uk

© Hammond Architectural Limited 2026
Figured dimensions must be taken in preference to scaled dimensions and any discrepancies are to be referred to Hammond Architectural Ltd. Contractors, subcontractors and suppliers must verify all dimensions on site before commencing any work or making any workshop drawings.