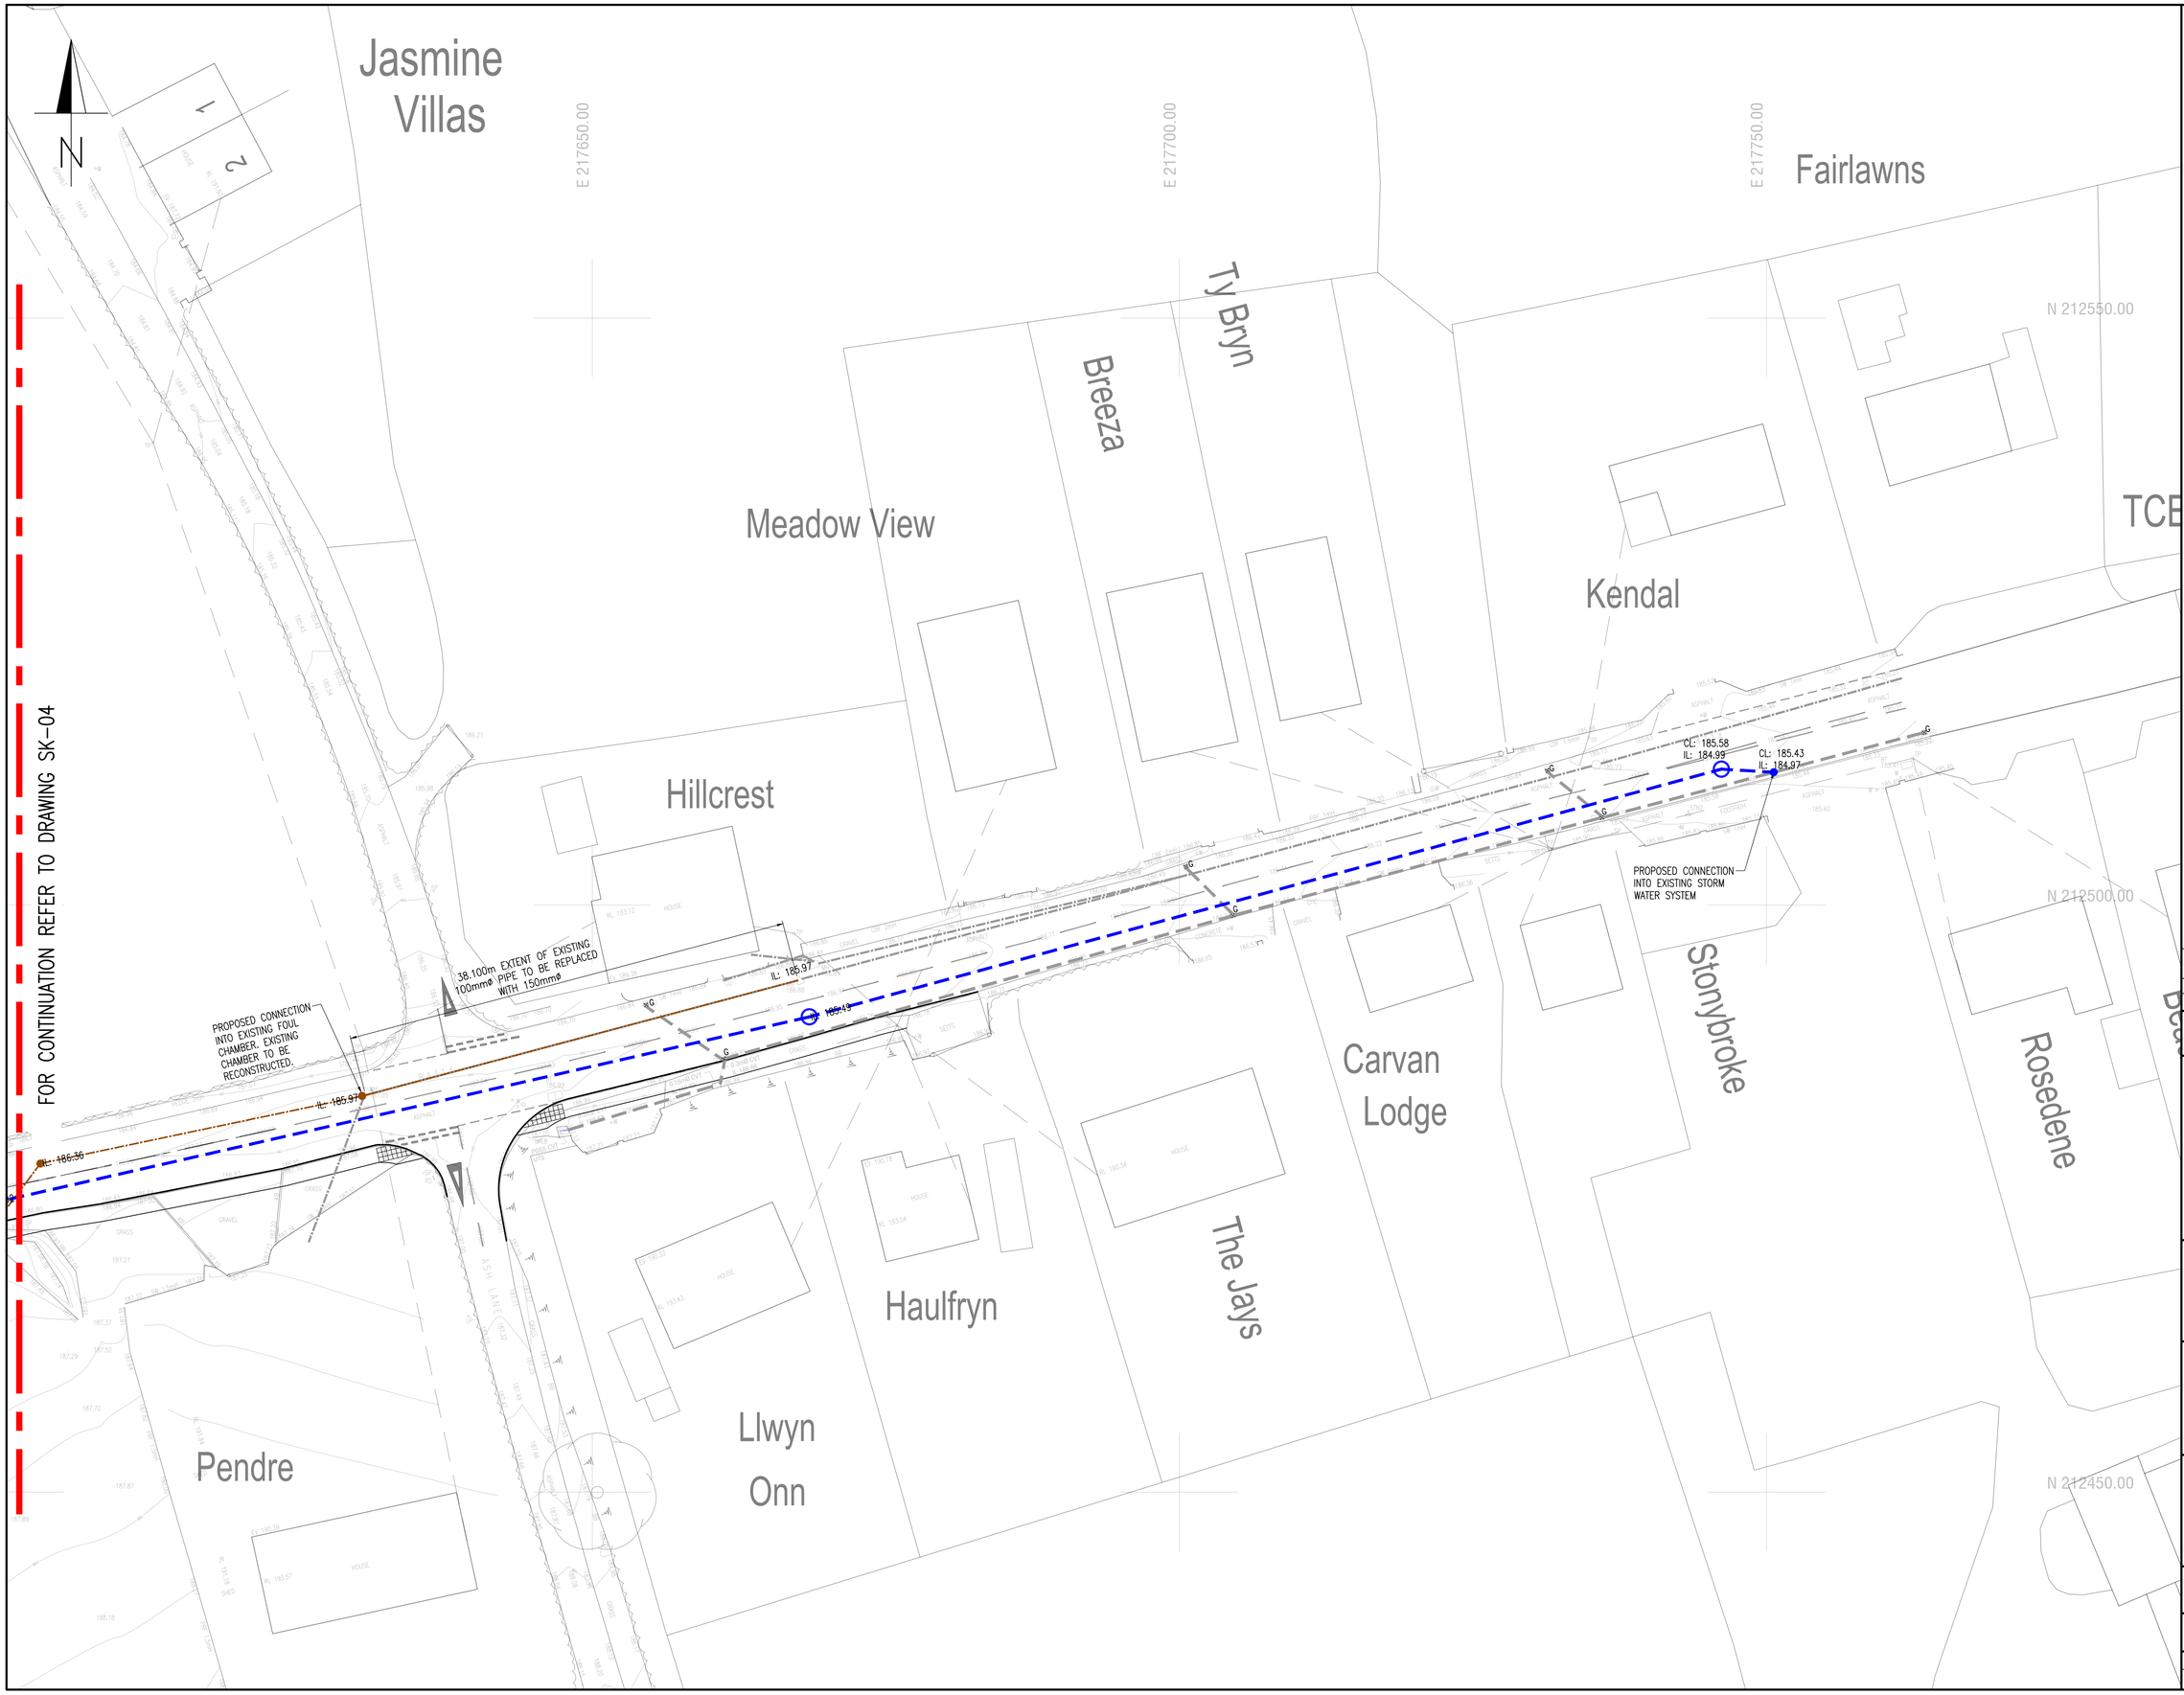


GENERAL NOTES

1. DO NOT SCALE THIS DRAWING.
2. CONTRACTOR TO CHECK ALL DIMENSIONS AND REPORT ALL ERRORS AND OMISSIONS TO THE ENGINEER.
3. ANY DISCREPANCY TO BE REPORTED IMMEDIATELY TO THE ENGINEER.
4. THIS DRAWING TO BE READ IN CONJUNCTION WITH ALL RELEVANT ARCHITECTS, SUBCONTRACTORS AND SPECIALISTS DRAWINGS AND SPECIFICATIONS.

KEY

- DCWW ADOPTABLE FOUL DRAINAGE SYSTEM
- LA ADOPTABLE STORM DRAINAGE
- EXISTING GULLY AND STORM WATER DRAINAGE
- EXISTING COMBINED WATER DRAINAGE
- EXISTING FOUL WATER DRAINAGE

Rev.	Detail	By	Date
A	OFFSITE DRAINAGE STRATEGY PLAN UPDATED TO SUIT UPDATED INVERTS	DH	17.09.26

Revisions

Reinforcement schedules nos.

CB3 CONSULT
Structural & Civil Engineering Consultants

First Floor
7 St James Crescent
Swansea
SA16DP

Telephone +44 1792 473 182
e-mail admin@cb3consult.co.uk
web www.cb3consult.co.uk

Client

ateb

Project

RESIDENTIAL DEVELOPMENT AT ASH LANE, TAVERNSPITE

Drawing Title

OFF-SITE DRAINAGE STRATEGY PLAN

PRELIMINARY

Project No.	Drawing No.	
C2351	C-SK05	
Scales 1:250	Date 25.05.26	Revision A
Drawn DH / Checked TE	Sheet Size A1	

© This drawing may not be copied without prior written permission