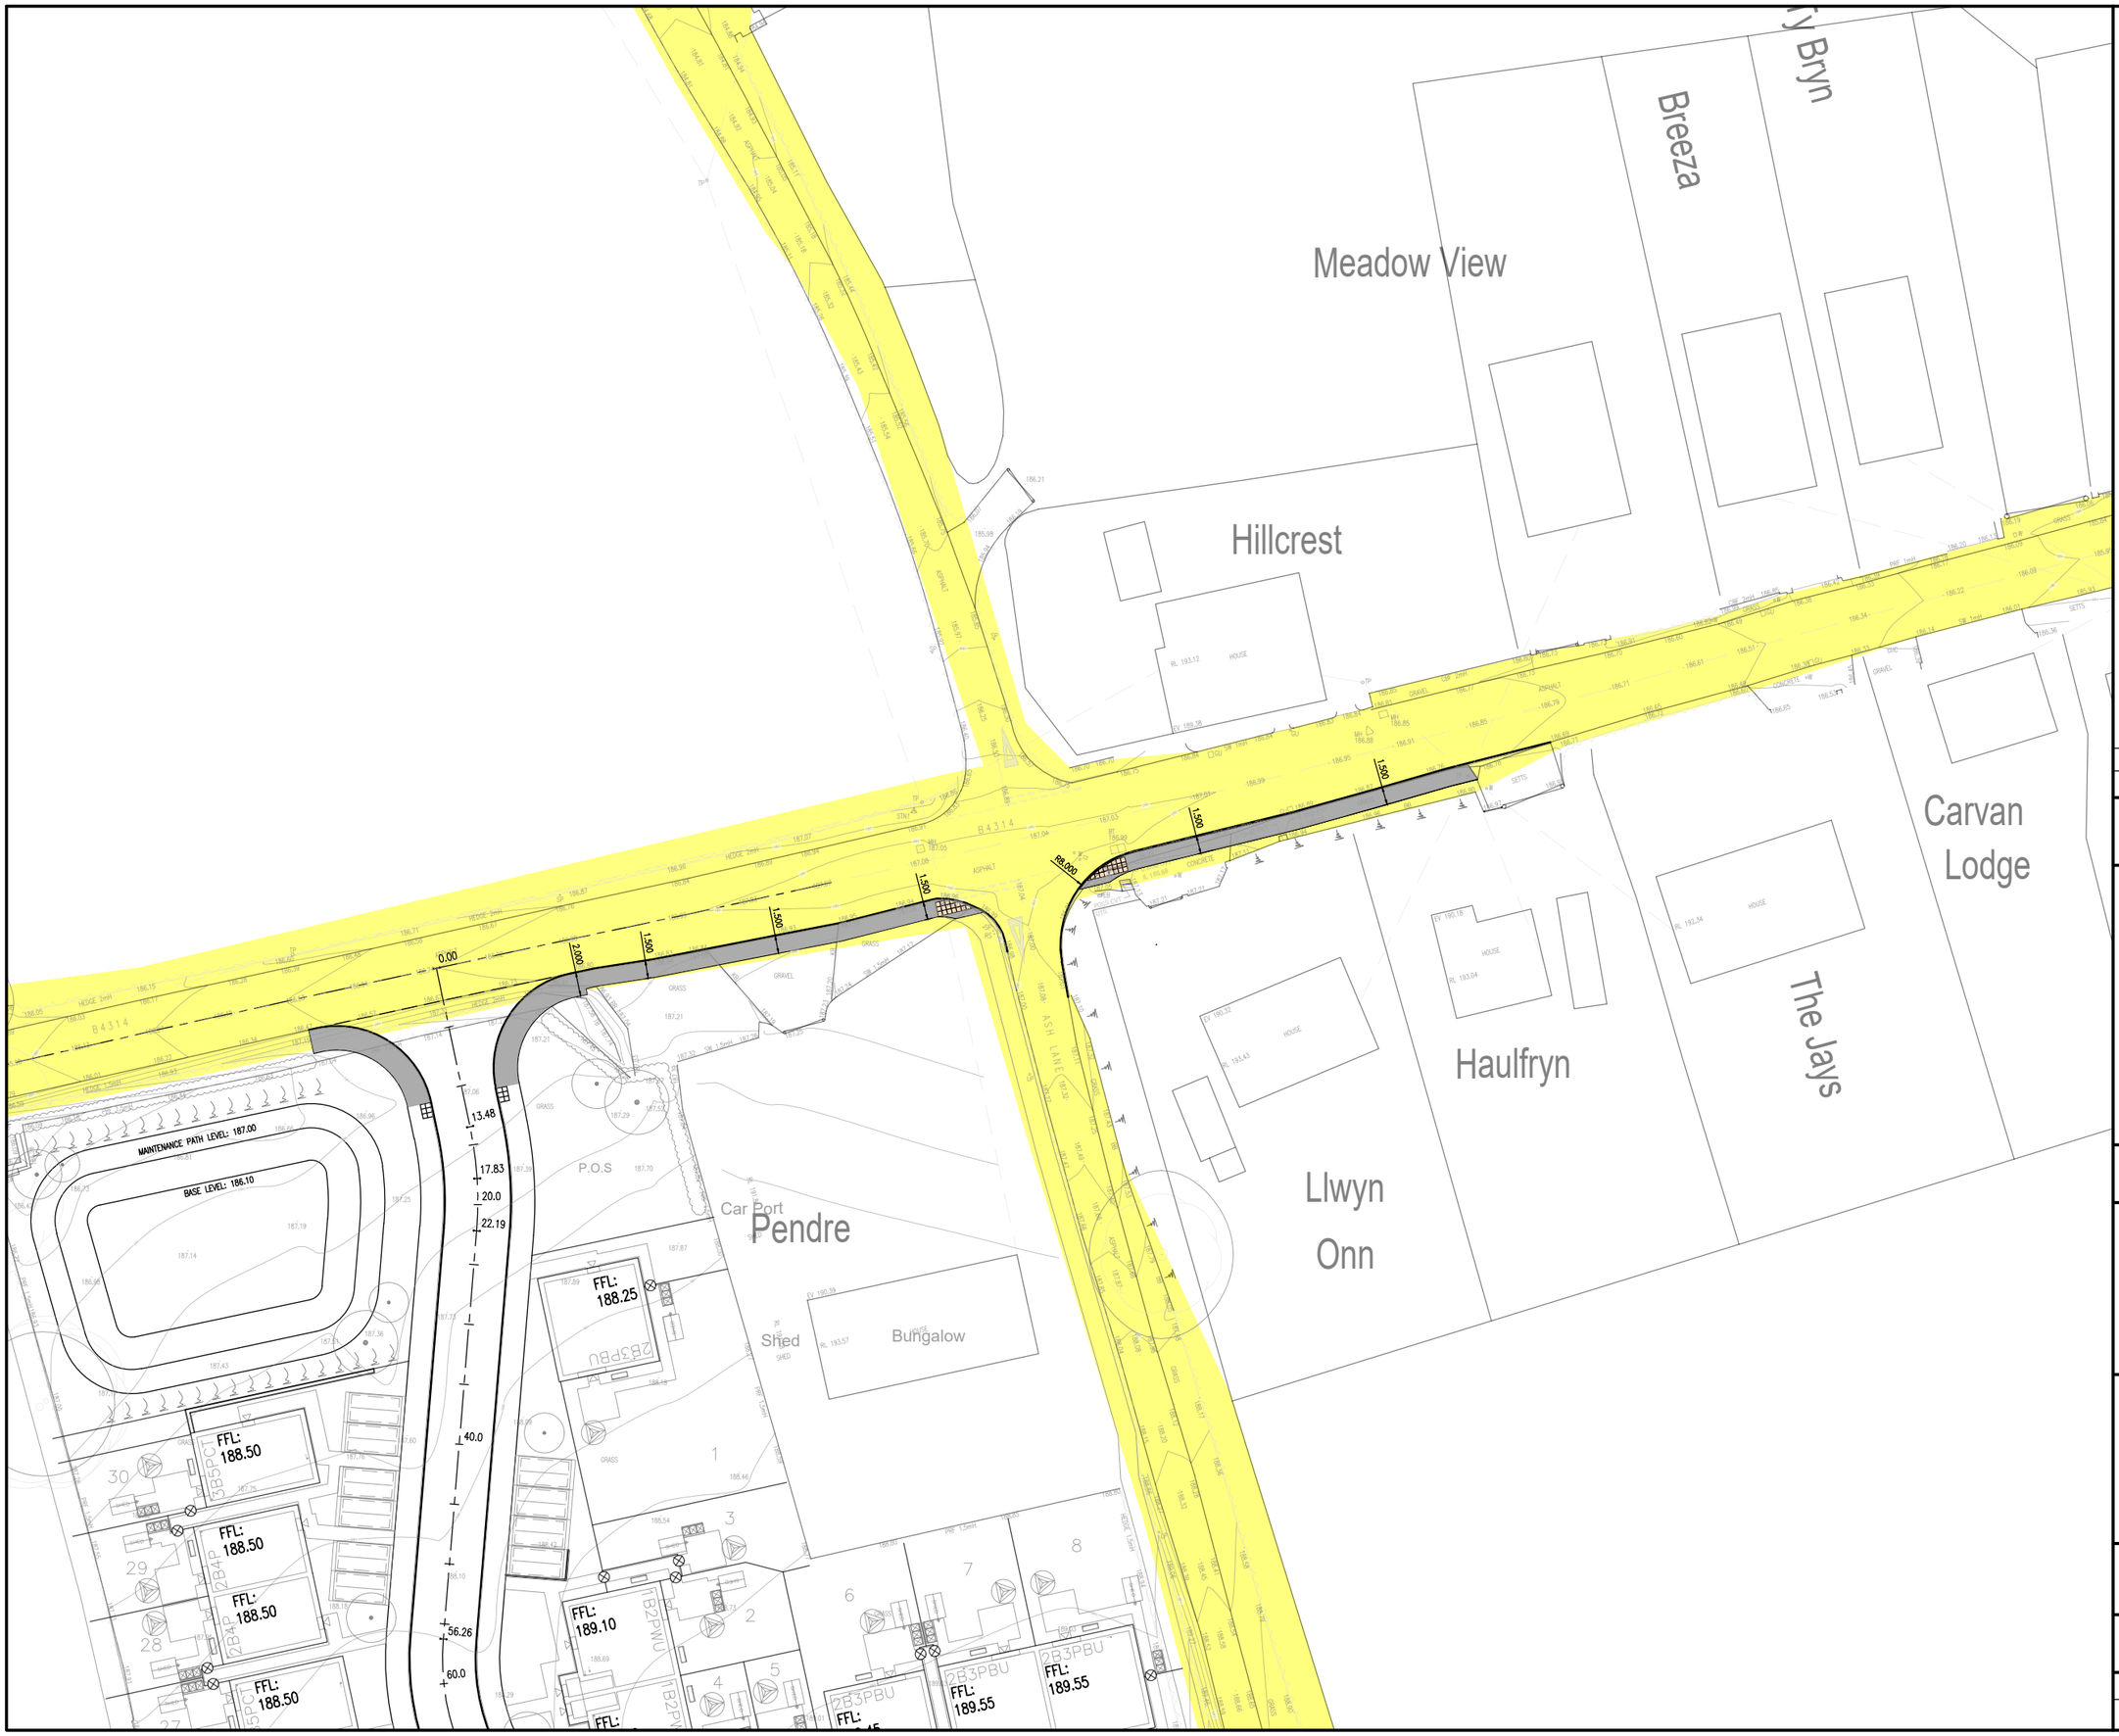


GENERAL NOTES

1. DO NOT SCALE THIS DRAWING.
2. CONTRACTOR TO CHECK ALL DIMENSIONS AND REPORT ALL ERRORS AND OMISSIONS TO THE ENGINEER.
3. ANY DISCREPANCY TO BE REPORTED IMMEDIATELY TO THE ENGINEER.
4. THIS DRAWING TO BE READ IN CONJUNCTION WITH ALL RELEVANT ARCHITECTS, SUBCONTRACTORS AND SPECIALISTS DRAWINGS AND SPECIFICATIONS.

KEY

- ASPHALT PEDESTRIAN FOOTWAY CONSTRUCTION
- BUFF COLORED BLISTER TACTILE PAVING
- HIGHWAY BOUNDARY

Rev.	Detail	By	Date
Revisions			

Reinforcement schedules nos.

CB3 CONSULT
Structural & Civil Engineering Consultants

First Floor
7 St James Crescent
Swansea
SA16DP

Telephone +44 1792 473 182
e-mail admin@cb3consult.co.uk
web www.cb3consult.co.uk

Client
ATEB GROUP

Project
RESIDENTIAL DEVELOPMENT AT ASH LANE, TAVERNSPITE

Drawing Title
OFF-SITE ENINGEERING PLAN

PRELIMINARY

Project No.	Drawing No.	
C2351	C-SK06	
Scales 1:500	Date 26.06.26	Revision —
Drawn DH / Checked TE	Sheet Size A3	

© This drawing may not be copied without prior written permission