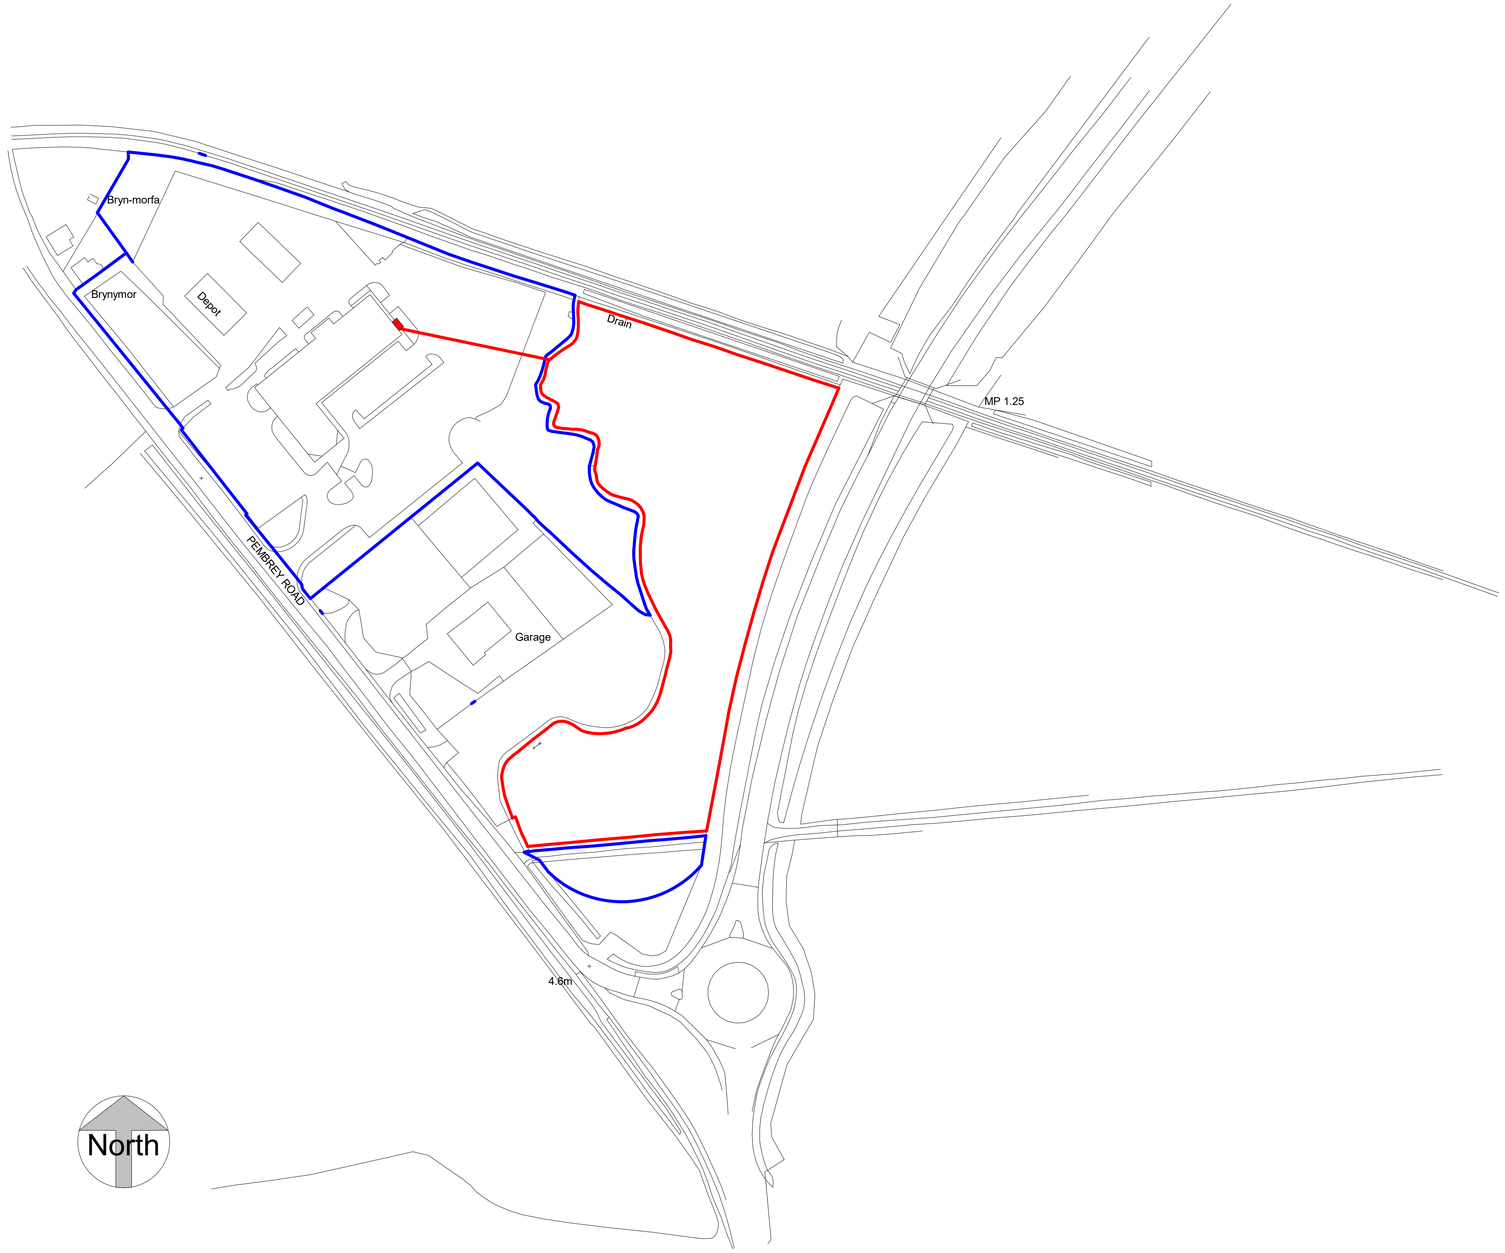

1 **Site Location Plan**
1 : 1250

architectural designs
9 Pine tree close
Burry port
Carmarthenshire, SA16 0TF

Telephone
01554833725
07837594671

No.	Description	Date

Proposed Solar Park at land rear of Pembrey Road, Kidwelly

Site Location Plan

Project number	JG001
Date 08/12/2022	Issue Date
Drawn by	Author
Checked by	Checker
A105	
Scale	1 : 1250

08/12/2022 14:42:05