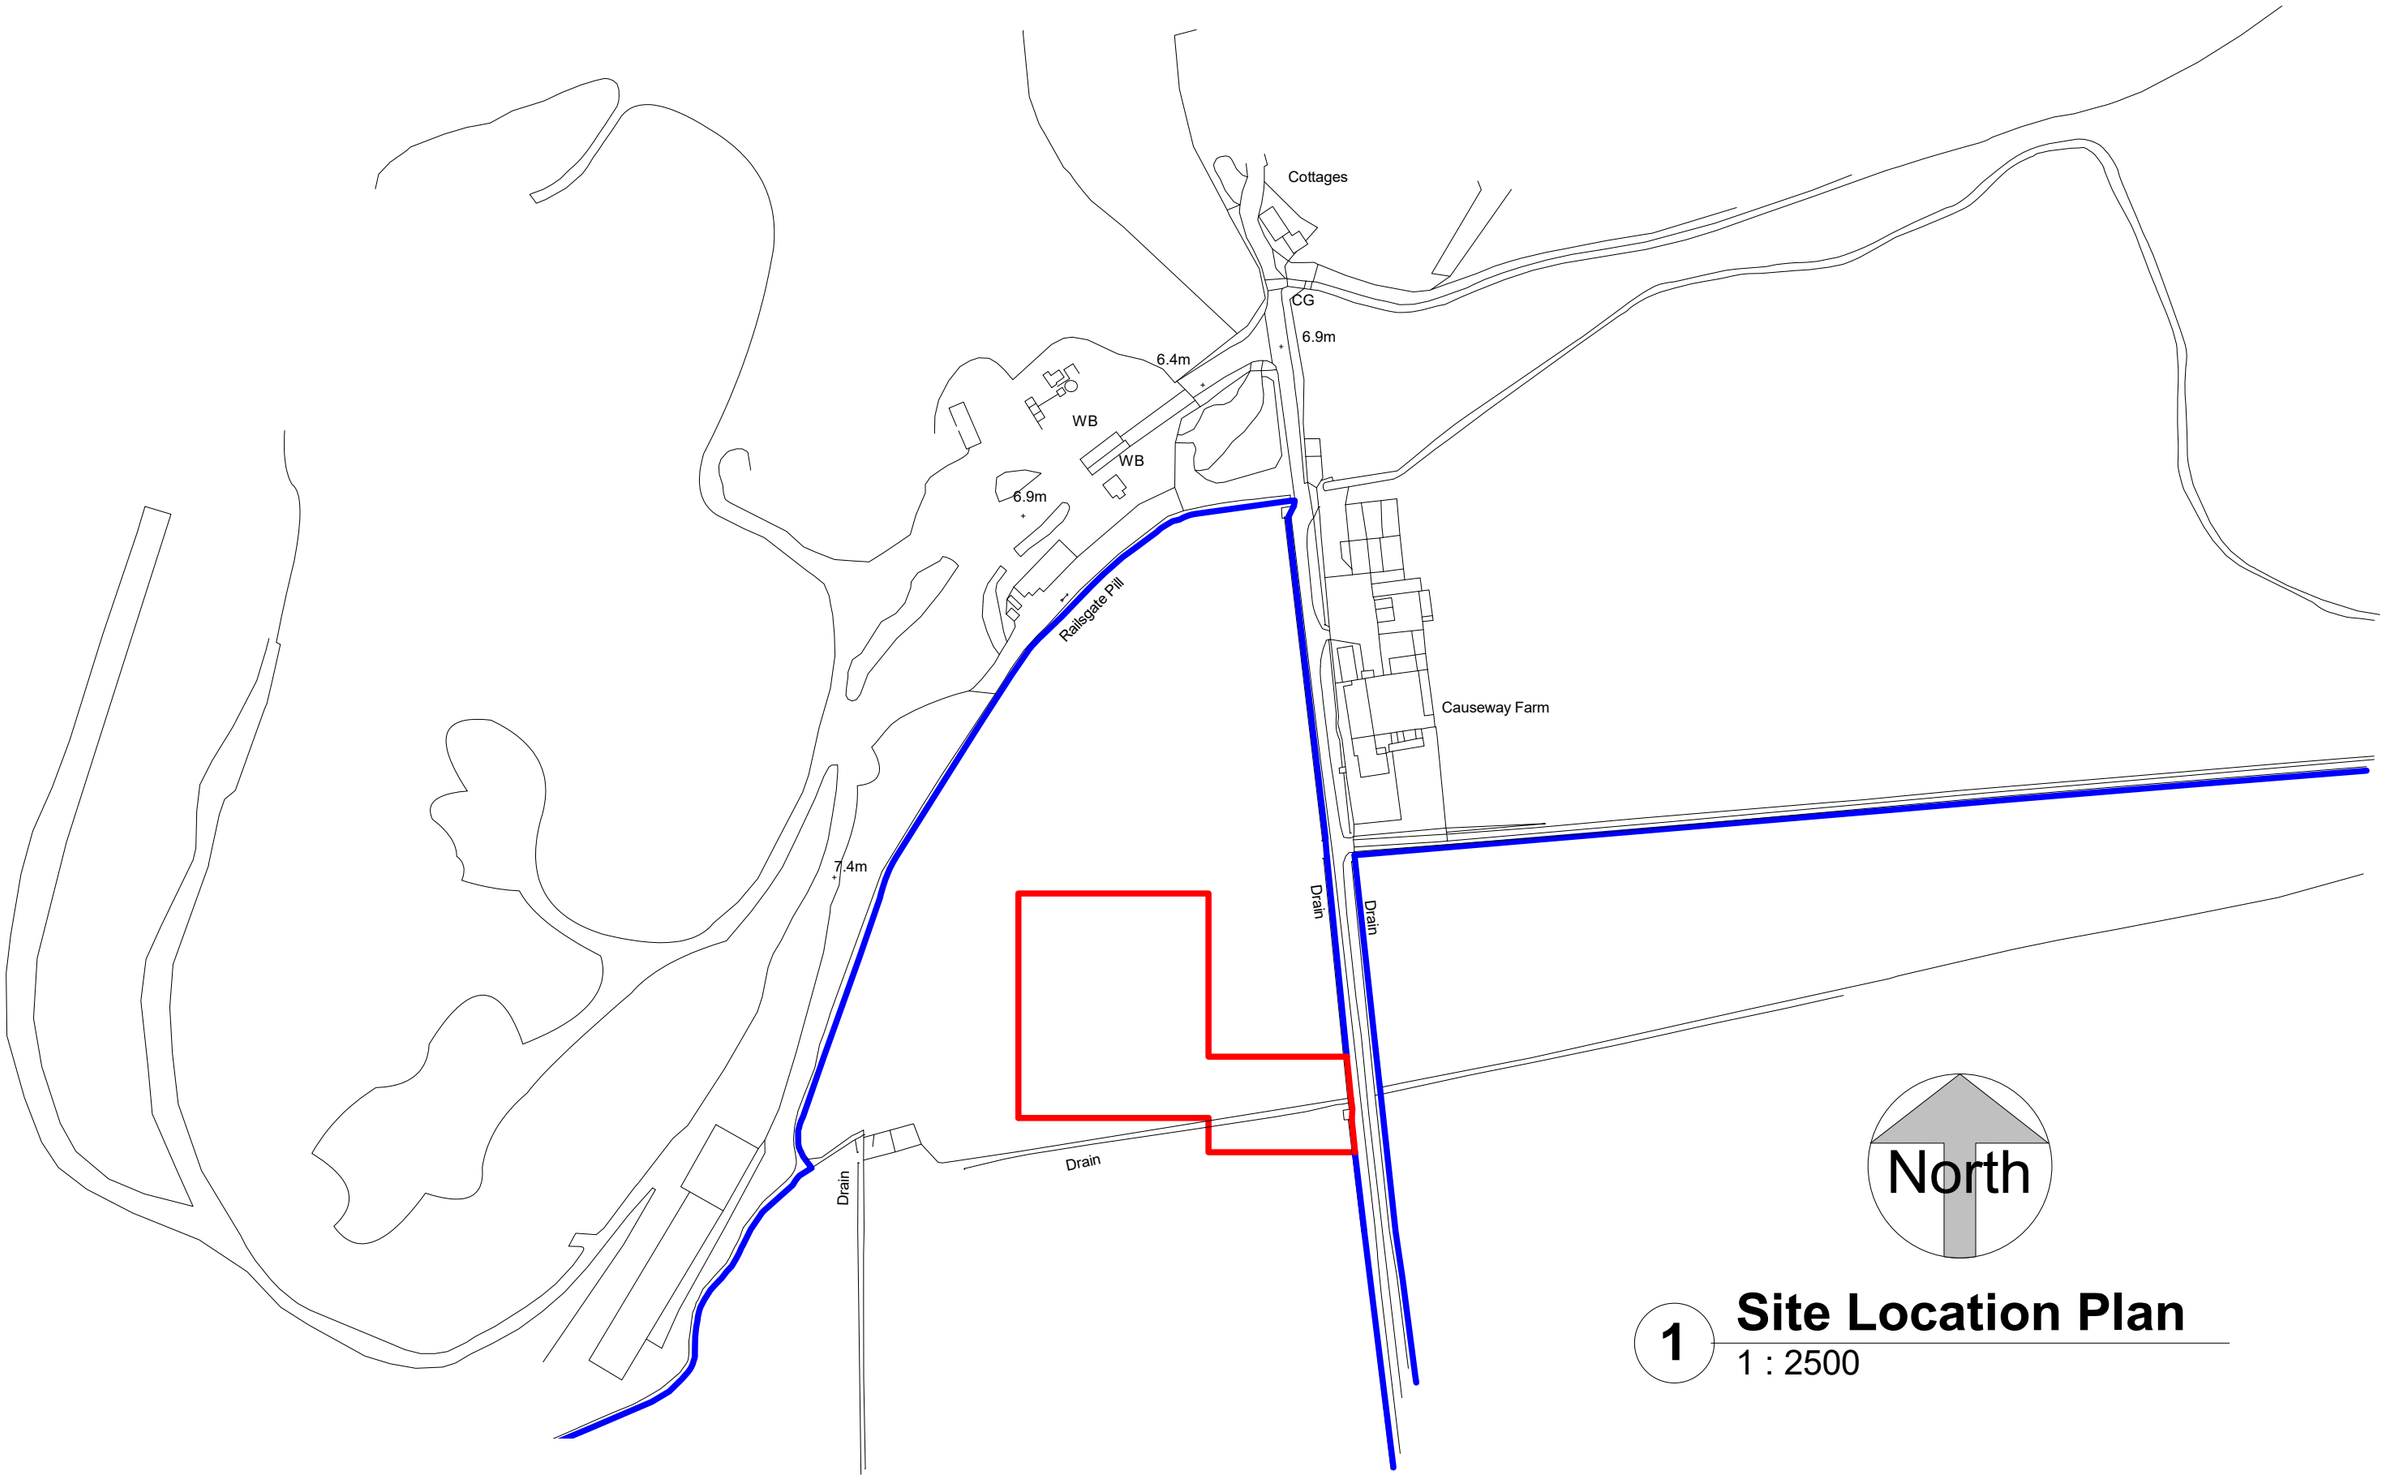

1 **Site Location Plan**
1 : 2500

9 Pine Tree close
Burry port
Carmarthenshire
SA16 0TF

TEL 01554833725
07837594671

architectural designs

Proposed Livestock shed at Land part of Malthouse Farm, Broadway, Laugharne

CODE	STATUS	SUITABILITY DESCRIPTION	PURPOSE OF ISSUE

PROJECT

Site Location Plan

CLIENT

Date	Project number	Scale (@ A3)
27/09/2024	AE6554	1 : 2500

Author
Checked by

DRAWING NUMBER
A101

REV