


TYPICAL TIMBER FENCING DETAILING & SPECIFICATION

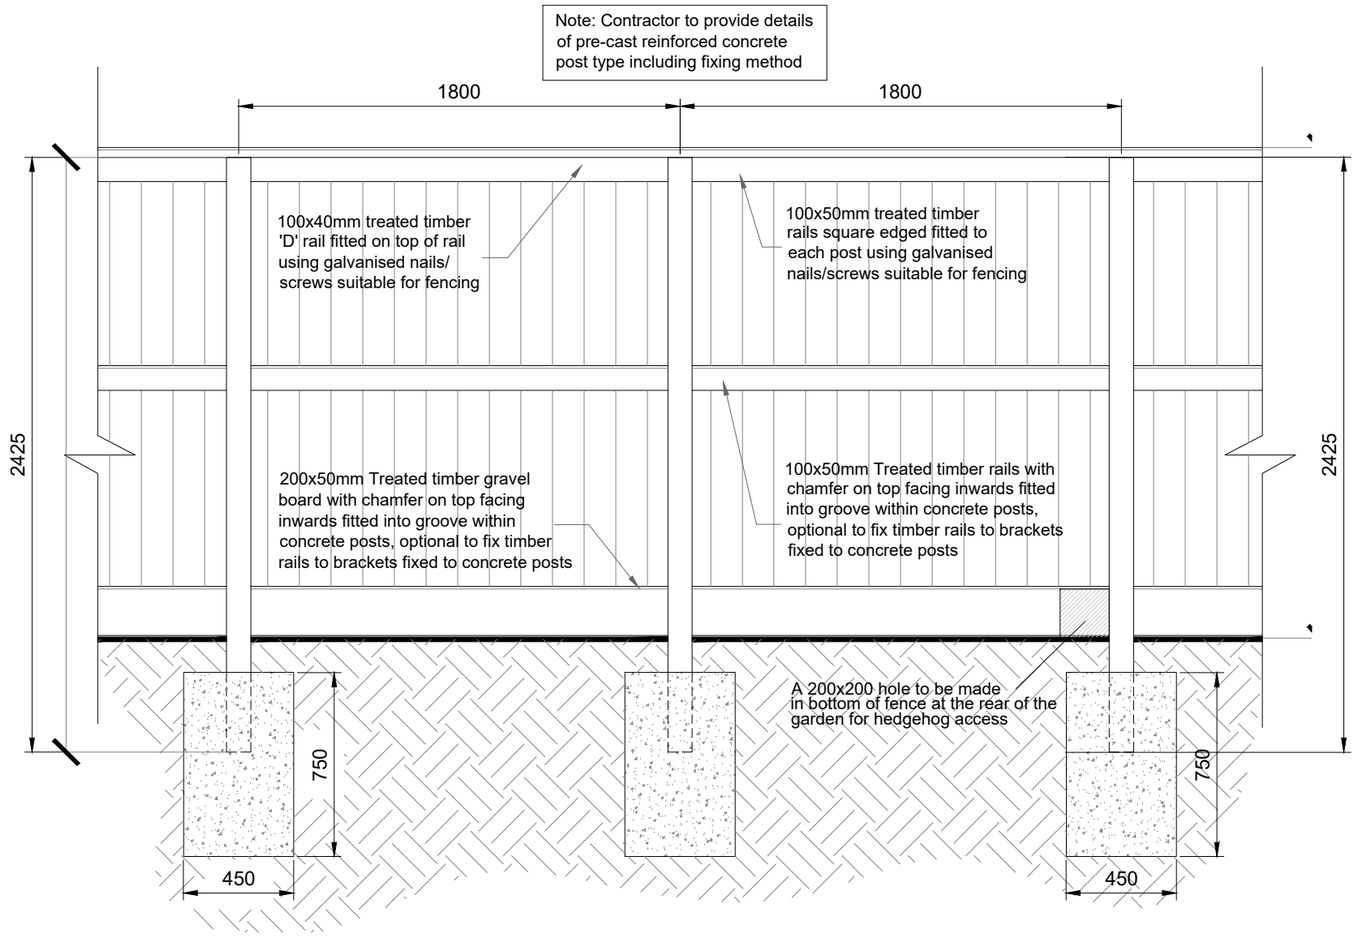

Typical Fencing Elevation Scale:1:25

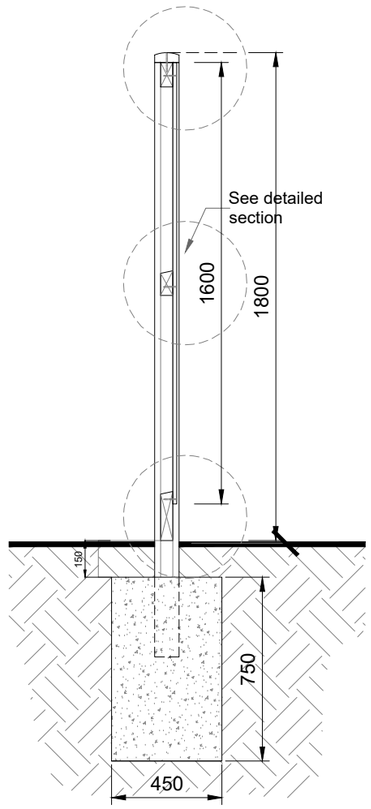

Typical Fencing Section Scale:1:25

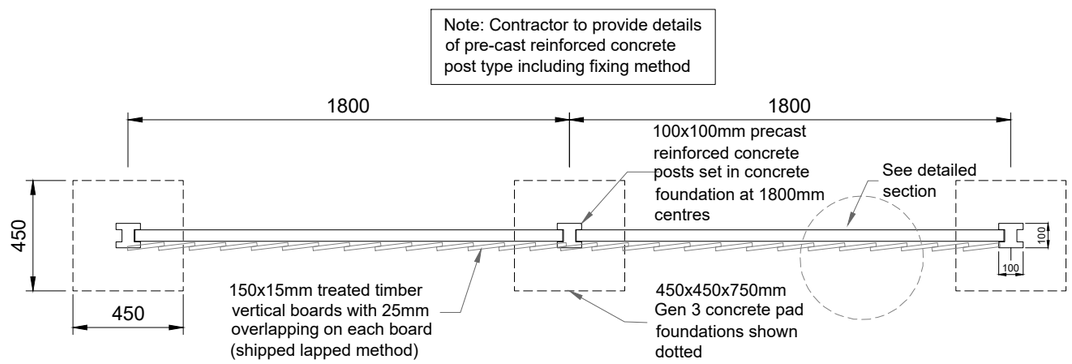

Typical Fencing Plan Scale:1:25

Notes:

FENCING SPECIFICATION TO B.S 1722-5: 2006

CONCRETE POST SPECIFICATION TO BS EN 12839: 2012

Overall Fencing Height: 1800mm.
Boards laid vertically: 150x15mm (1.6m lengths)
25mm overlapping on each board, Tops cut square.
Timber Rails: 100x50mm (1.8m / 3.6m lengths) with chamfered edge to centre rail, square edged to top rail.
'D' Rail Capping: 100x40mm fitted on top of boards, rail.
Concrete Posts: 100x100mm set at 1800mm centres.
Gravel / Kick Board: Timber 200x50mm (1.8m / 3.6m lengths) with chamfered edge.
Concrete foundation: 450x450mm wide x 750mm deep - Gen 3 mix.
Top of concrete pad set at 150mm below ground surface.
Preservative Measures: Treated timber suitable for fencing.
Fixings: Galvanized nails, screws suitable for fencing.

Note: Drawings to be read in conjunction with the Schedule of Employer's Requirement's as part of the NBS Specification - All fencing / gates to comply with Secured by Design requirements

REV.	DESCRIPTION	DATE

CLIENT
Ateb Group

DRAWING TITLE
External Details
1.8m Close Board Fence with Concrete Posts

SCALE	DATE	DRAWN BY
1:20/1:5@A3	June '26	HA Ltd

DRAWING NO.	REVISION	TYPE
2551-D01	.	PLN

hammond Architectural Ltd
10 Gold Tops
Newport
NP20 4PH
t. 01633 844970
e. info@hammond-ltd.co.uk
www.hammond-ltd.co.uk

© Hammond Architectural Limited 2026
Figured dimensions must be taken in preference to scaled dimensions and any discrepancies are to be referred to Hammond Architectural Ltd. Contractors, subcontractors and suppliers must verify all dimensions on site before commencing any work or making any workshop drawings.