

1100mm high steel hooptop railings *(Painted black finish)*

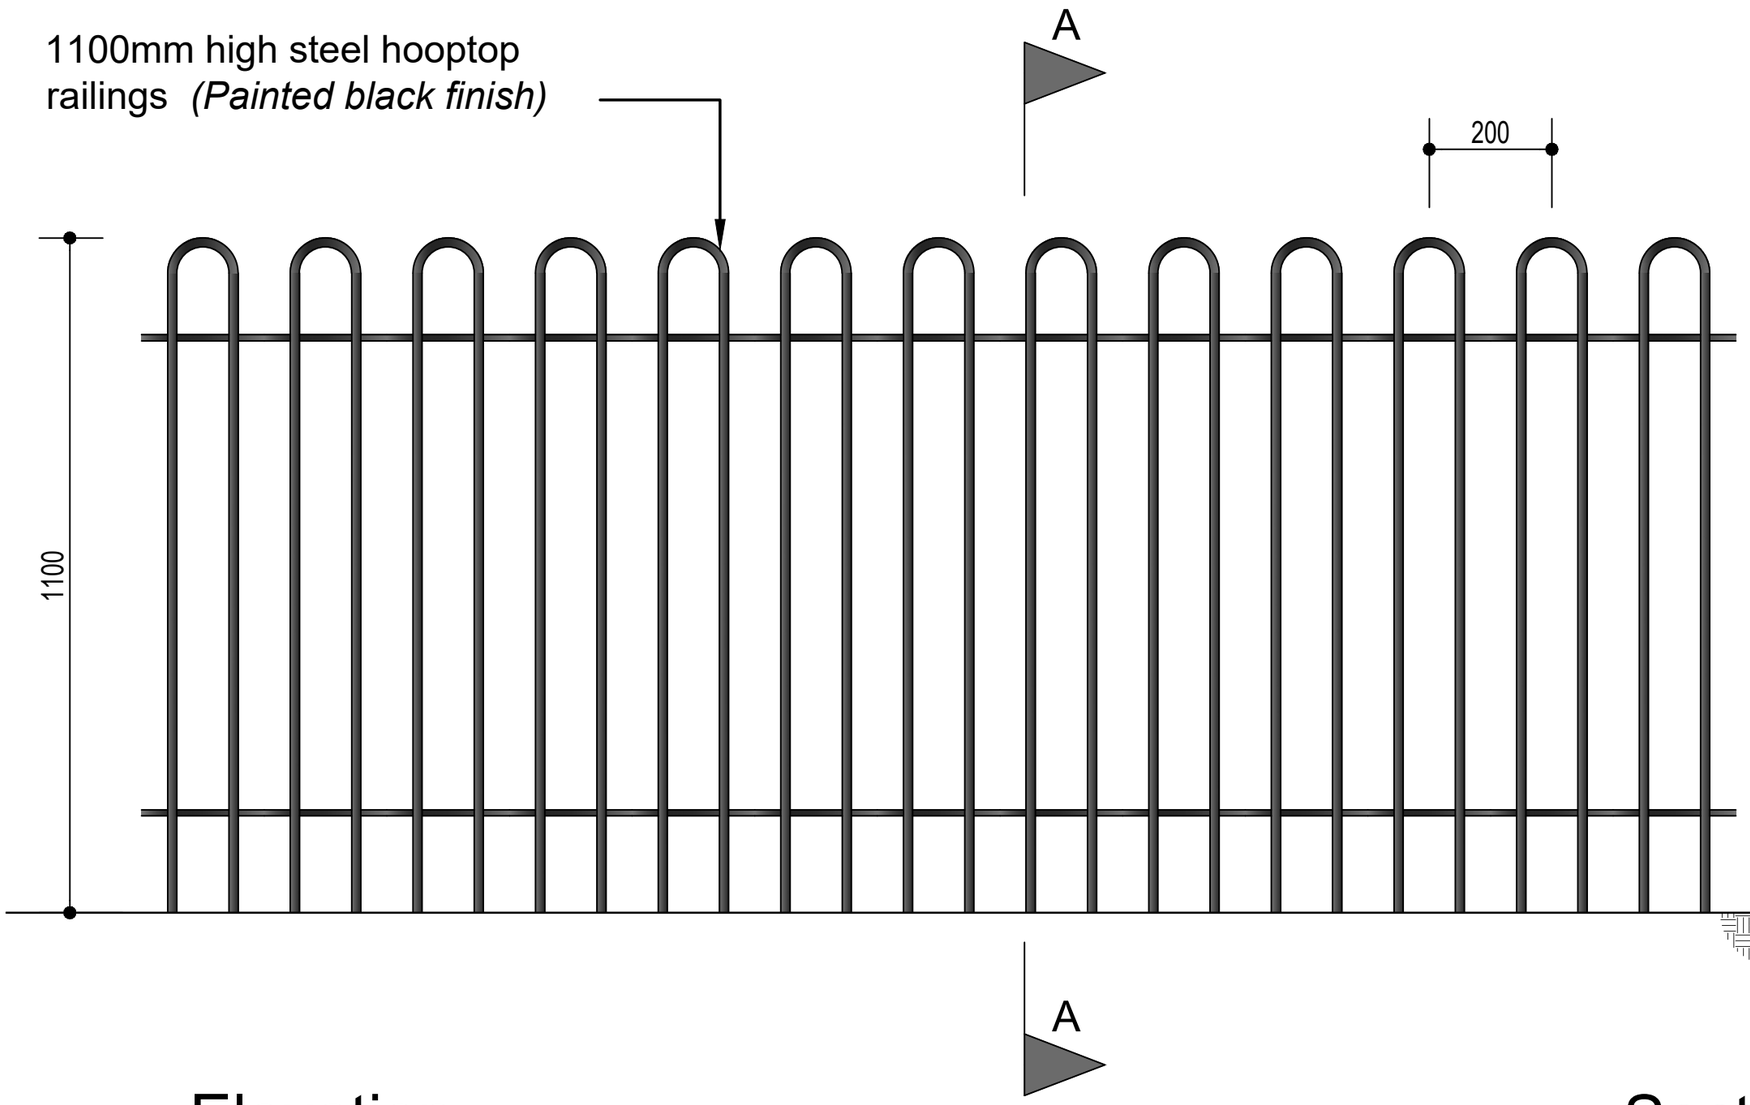

Elevation

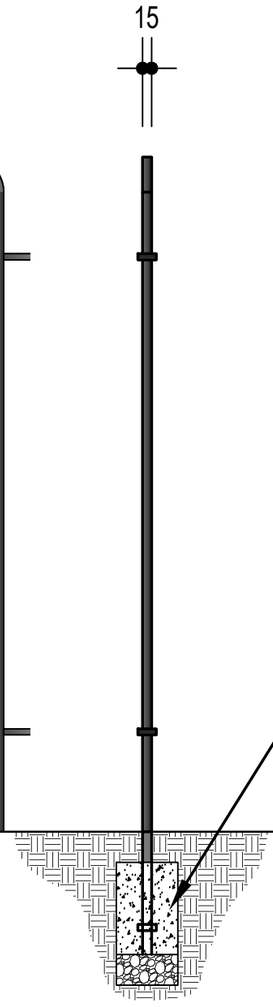

Section A-A

REV.	DESCRIPTION	DATE

CLIENT

Ateb Goup

DRAWING TITLE

External Details
1100mm Hoop Top Railings

SCALE	DATE	DRAWN BY
1:10@A3	June '26	HA Ltd

DRAWING NO.	REVISION	TYPE
2551-D06	.	PLN

hammond Architectural Ltd

10 Gold Tops
Newport
NP20 4PH

t. 01633 844970
e. info@hammond-ltd.co.uk

www.hammond-ltd.co.uk

© Hammond Architectural Limited 2026
Figured dimensions must be taken in preference to scaled dimensions and any discrepancies are to be referred to Hammond Architectural Ltd. Contractors, subcontractors and suppliers must verify all dimensions on site before commencing any work or making any workshop drawings.