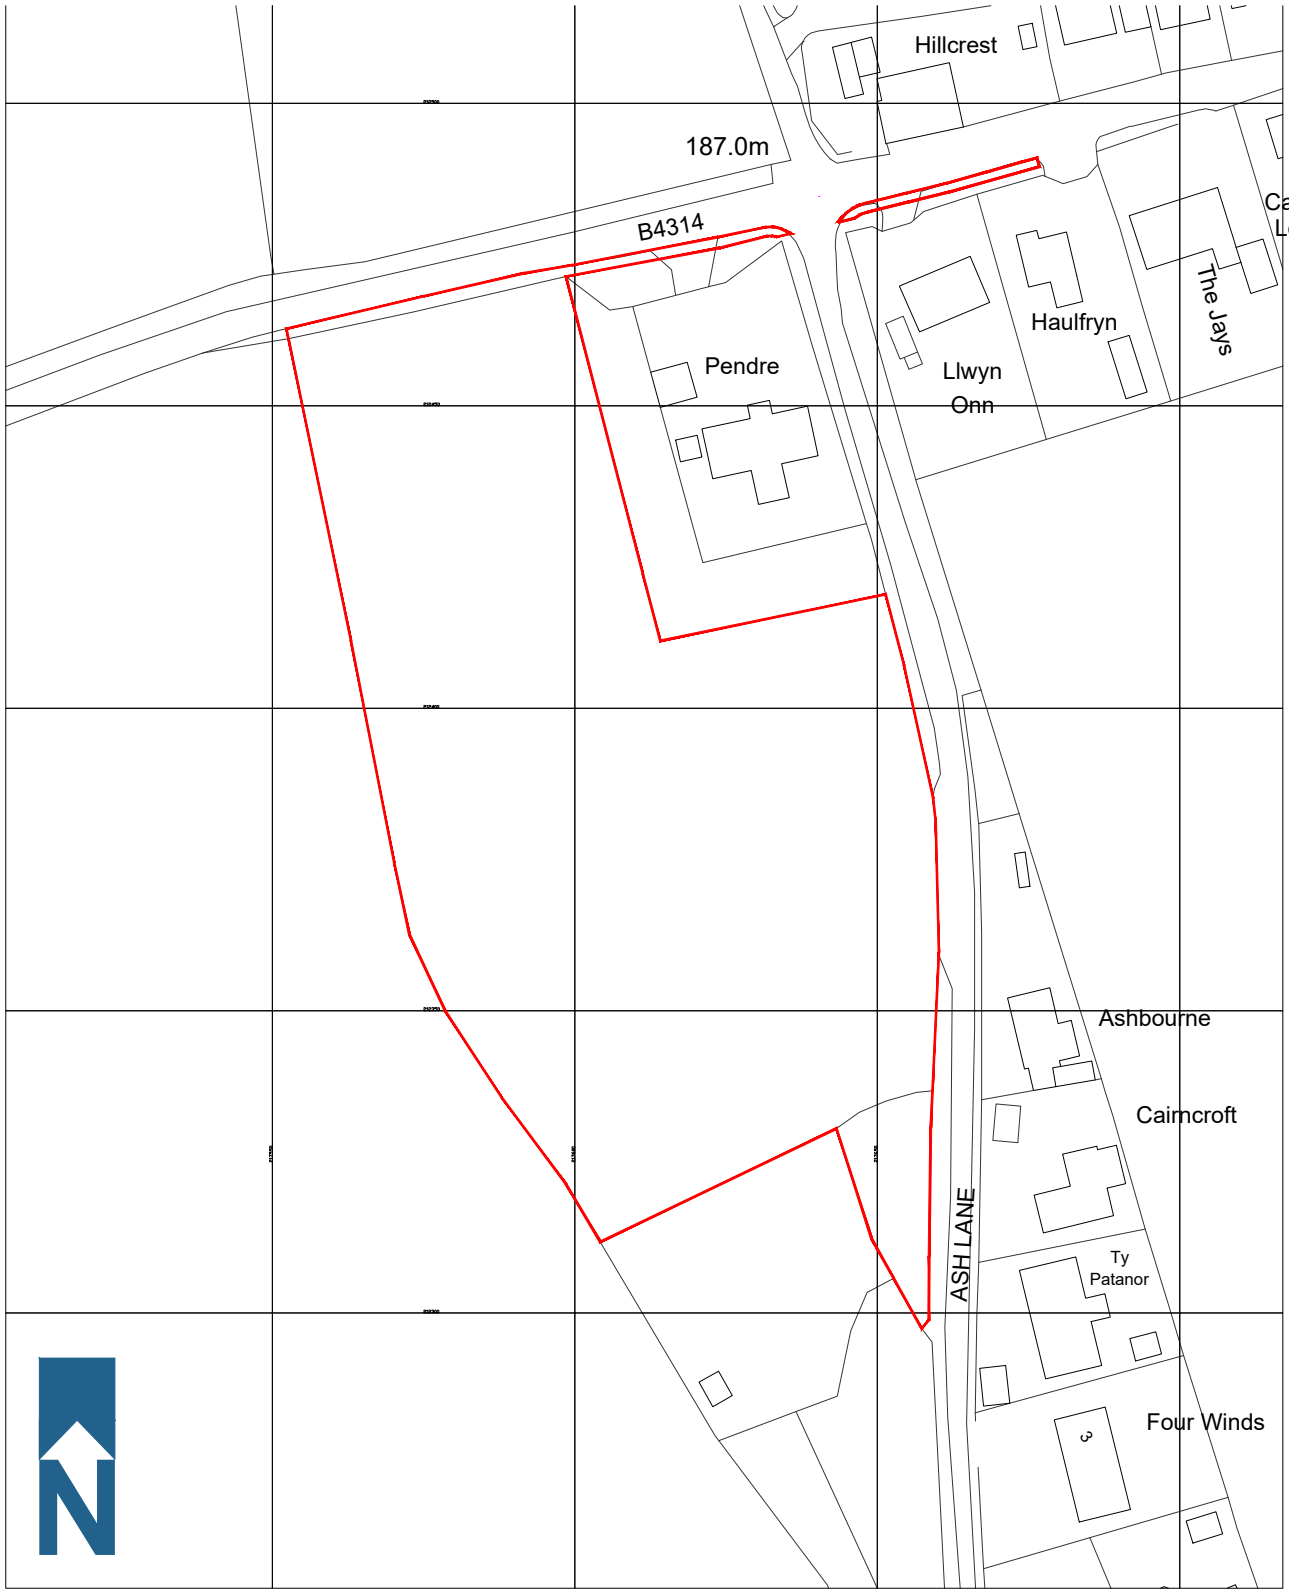


Ordnance Survey, (c) Crown Copyright 2026. All rights reserved. Licence number 100022432

Scale 1:1250

0 25 50 75 100

KEY

Site Boundary
1.071ha (2.65ac)

CLIENT ATEB	SCALE @ A4 1:1250	DATE April '26	DRAWN BY PC
JOB TITLE Tavernspite.	JOB NO. 2551	DRAWING NO. LP-01	REVISION A
DRAWING TITLE Location Plan			

© Hammond Architectural Limited 2026
Figured dimensions must be taken in preference to scaled dimensions and any discrepancies are to be referred to Hammond Architectural Ltd. Contractors, subcontractors and suppliers must verify all dimensions on site before commencing any work or making any workshop drawings.

hammond
Architectural Ltd
10 Gold Tops
Newport
NP20 4PH
t. 01633 844970
e. info@hammond-ltd.co.uk
www.hammond-ltd.co.uk