Treescene ARBORICULTURAL CONSULTANTS

Site Name:
Ash Lane, Tavernspite

Tree Constraints Plan


Scale 1:700 @A3
03/2026

10m

N

Tree Category
Root Protection Area
Tree Number
Canopy Spread
T44

Category A Trees
Category B Trees
Category C Trees
Category U Trees

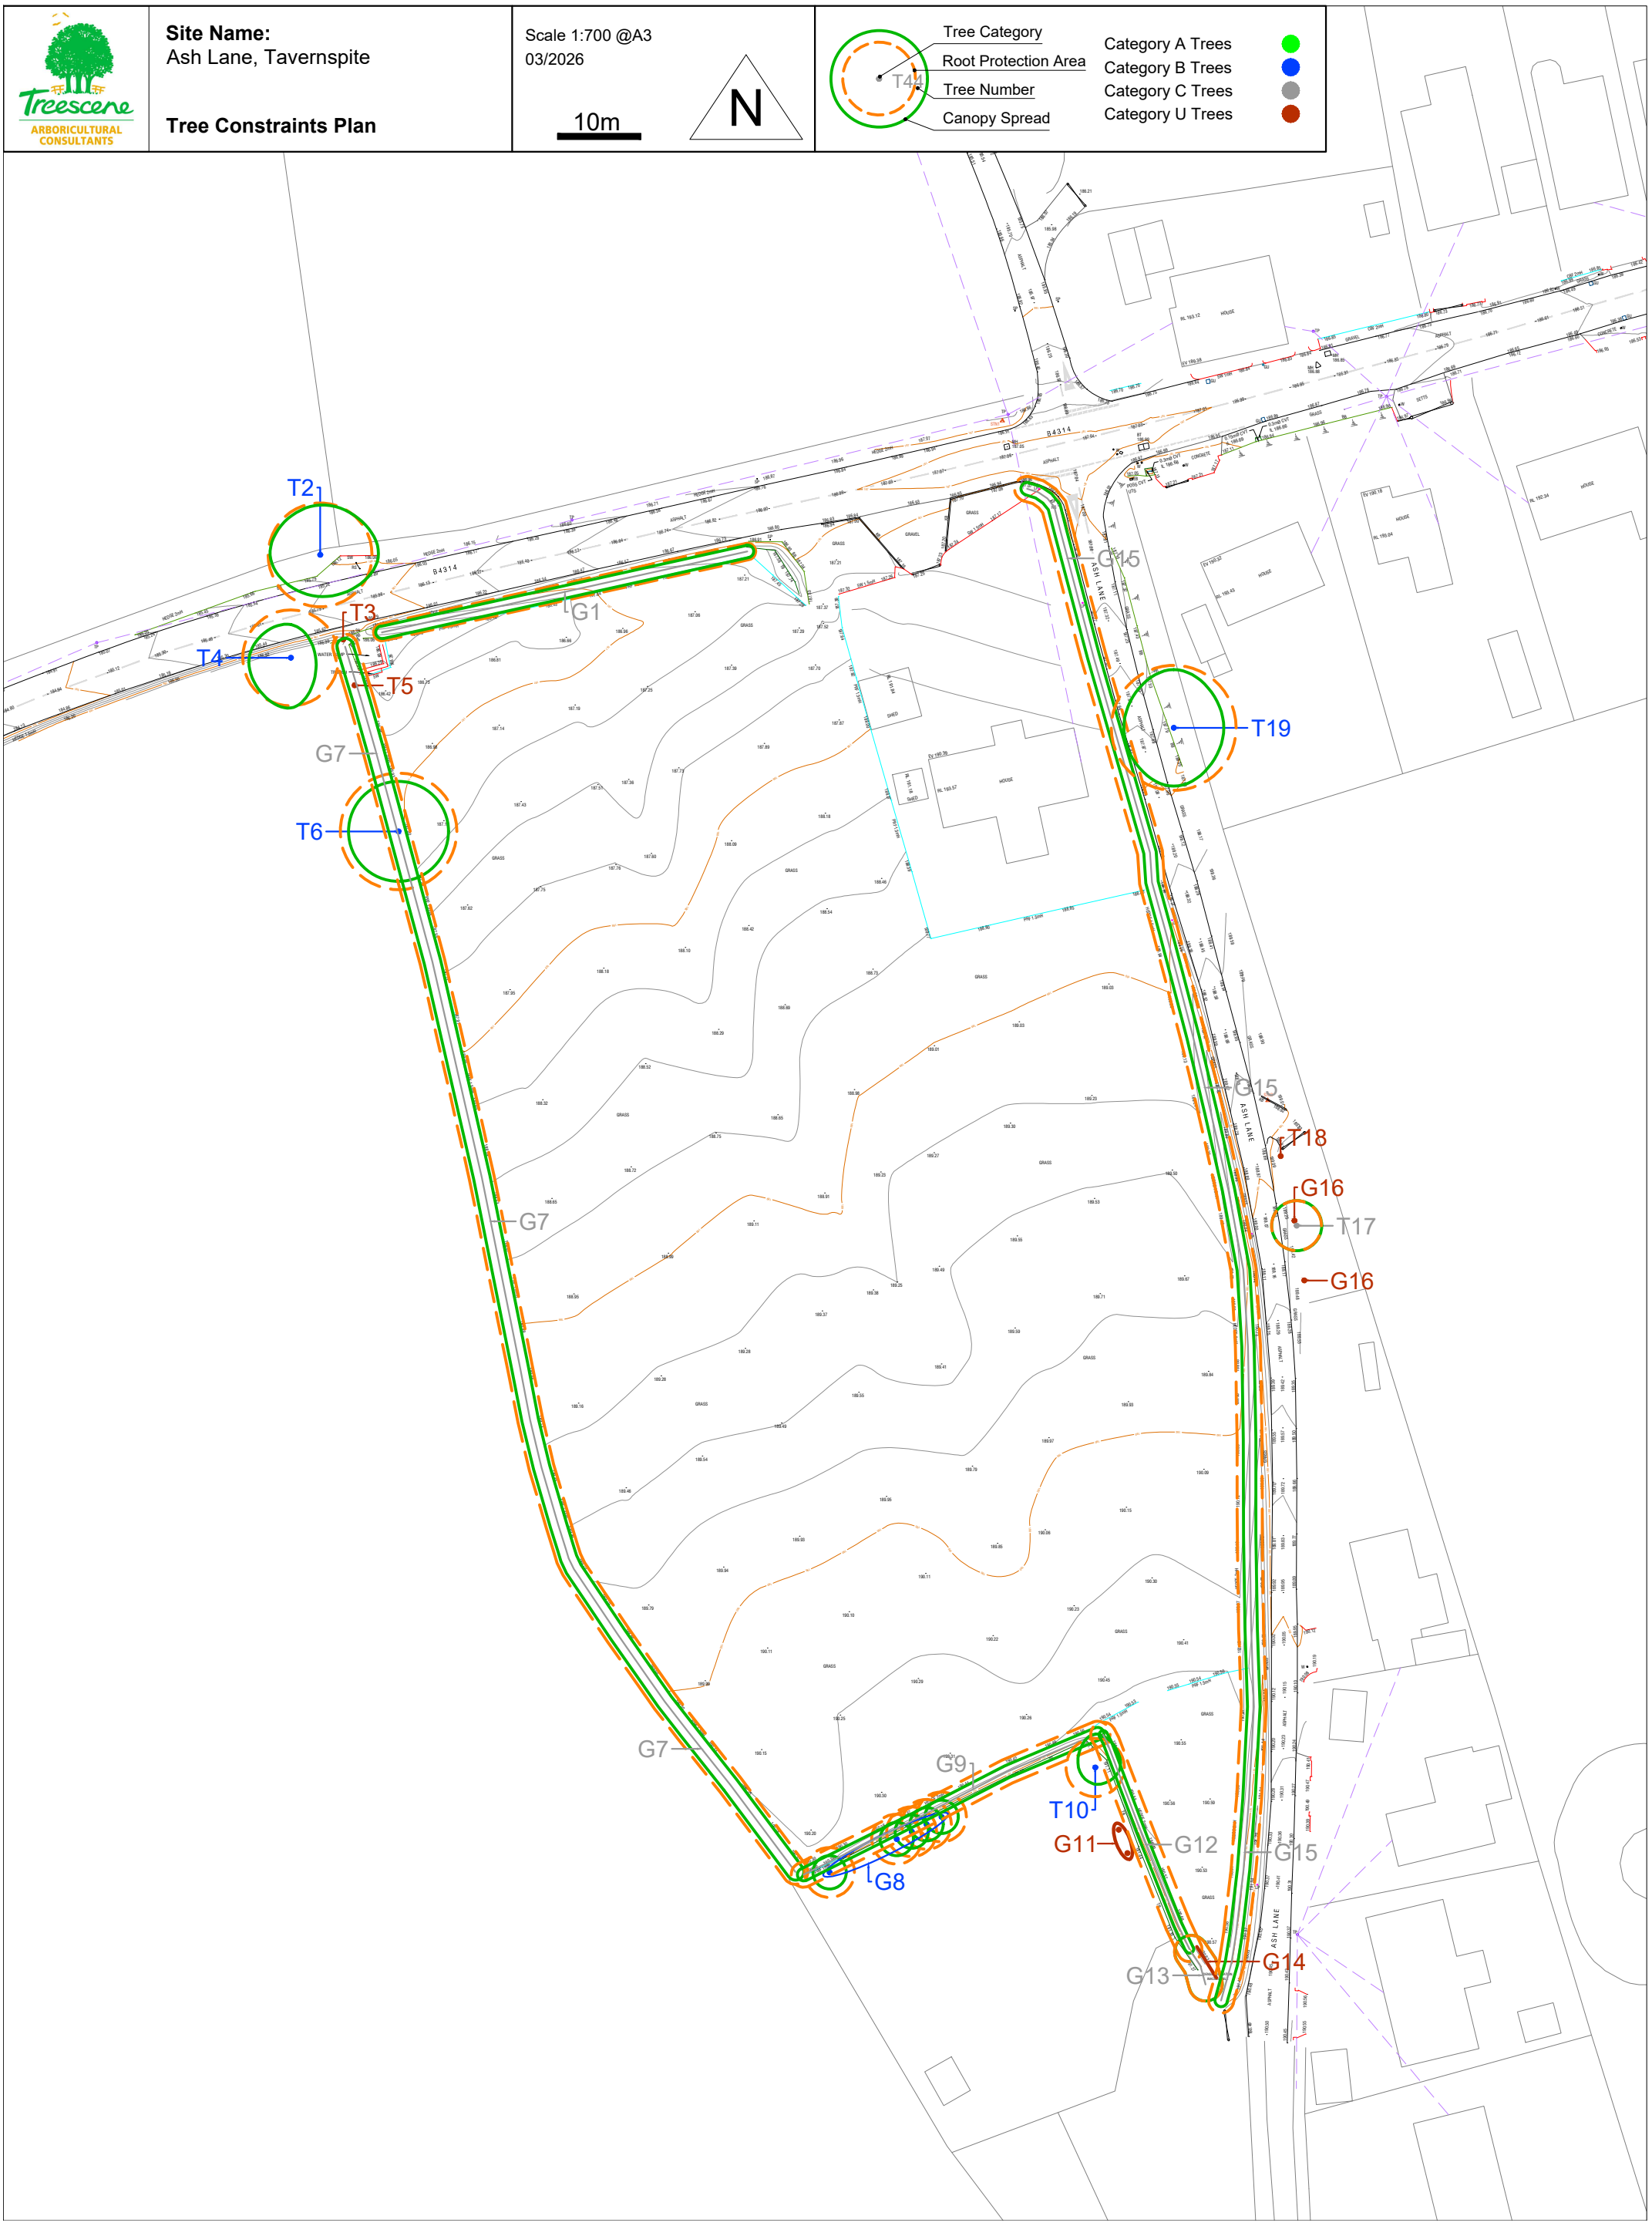

Treescene
ARBORICULTURAL CONSULTANTS

Site Name:
Ash Lane, Tavernspite

Tree Constraints Plan


Scale 1:400 @A3
03/2026

10m

N

T44
Tree Category
Root Protection Area
Tree Number
Canopy Spread

Category A Trees
Category B Trees
Category C Trees
Category U Trees

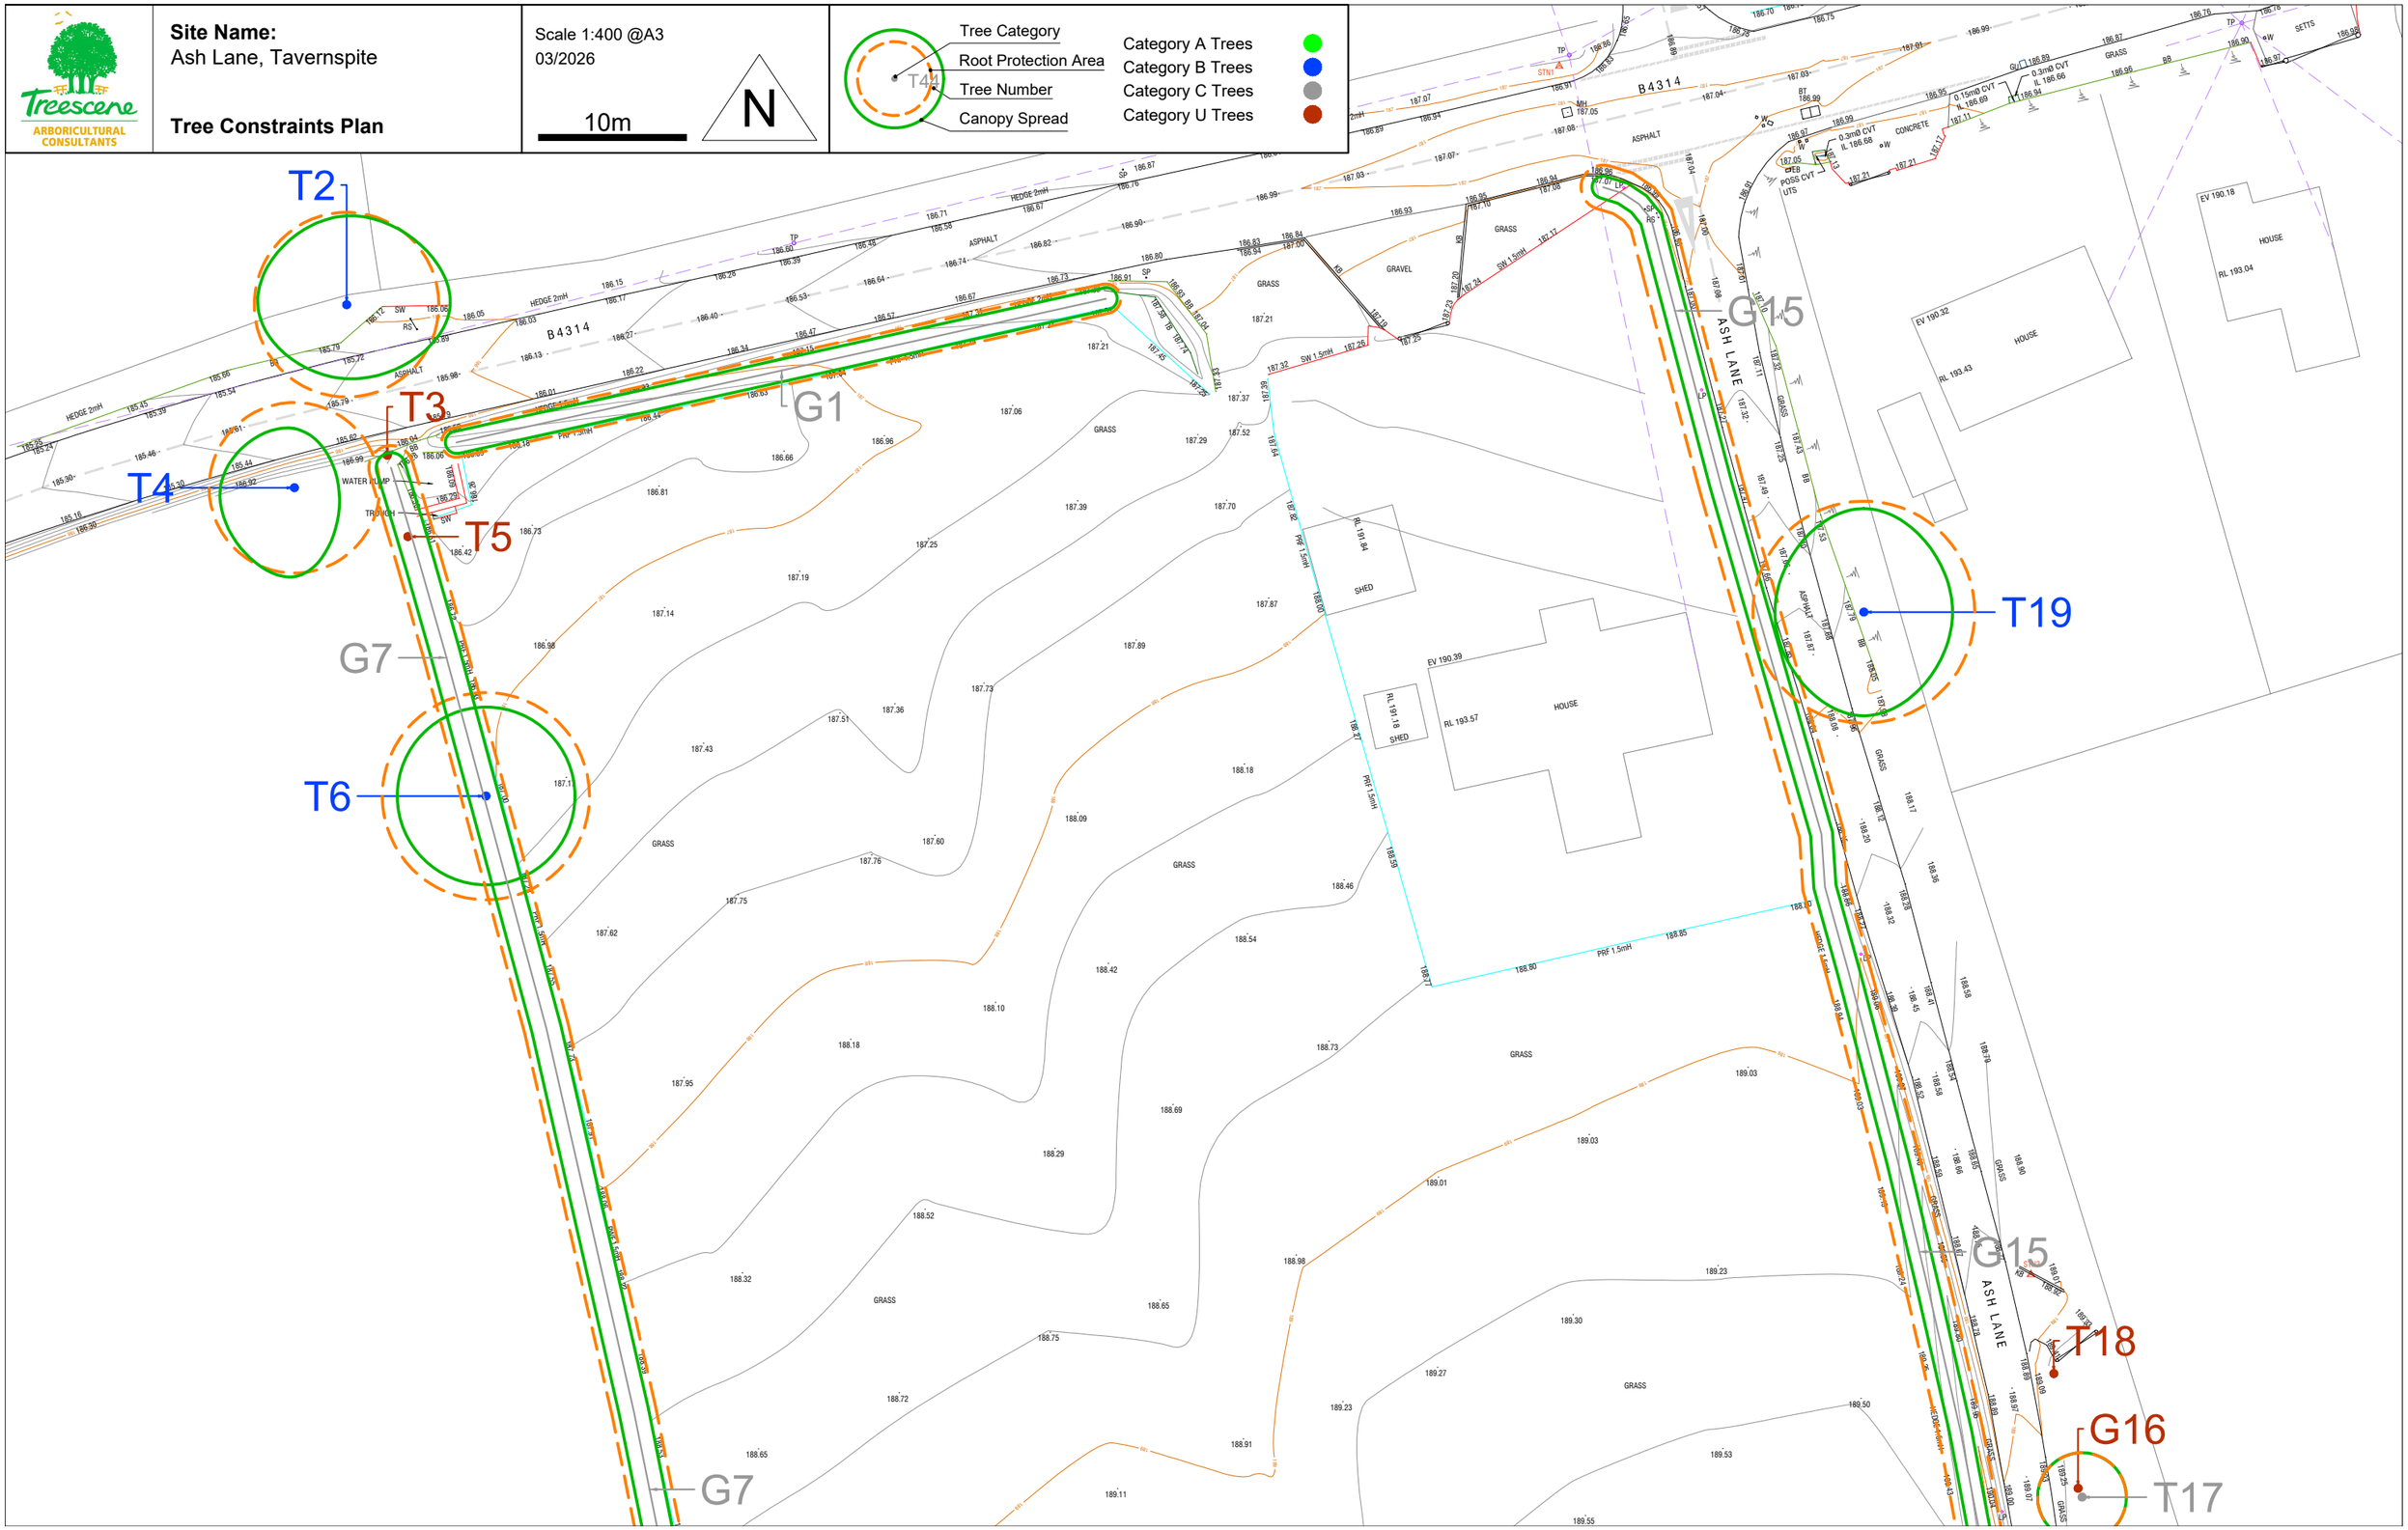

Treescene ARBORICULTURAL CONSULTANTS

Site Name:
Ash Lane, Tavernspite

Tree Constraints Plan

Scale 1:400 @A3
03/2026

10m

N

Tree Category
Root Protection Area
Tree Number
Canopy Spread

T44

Category A Trees
Category B Trees
Category C Trees
Category U Trees

