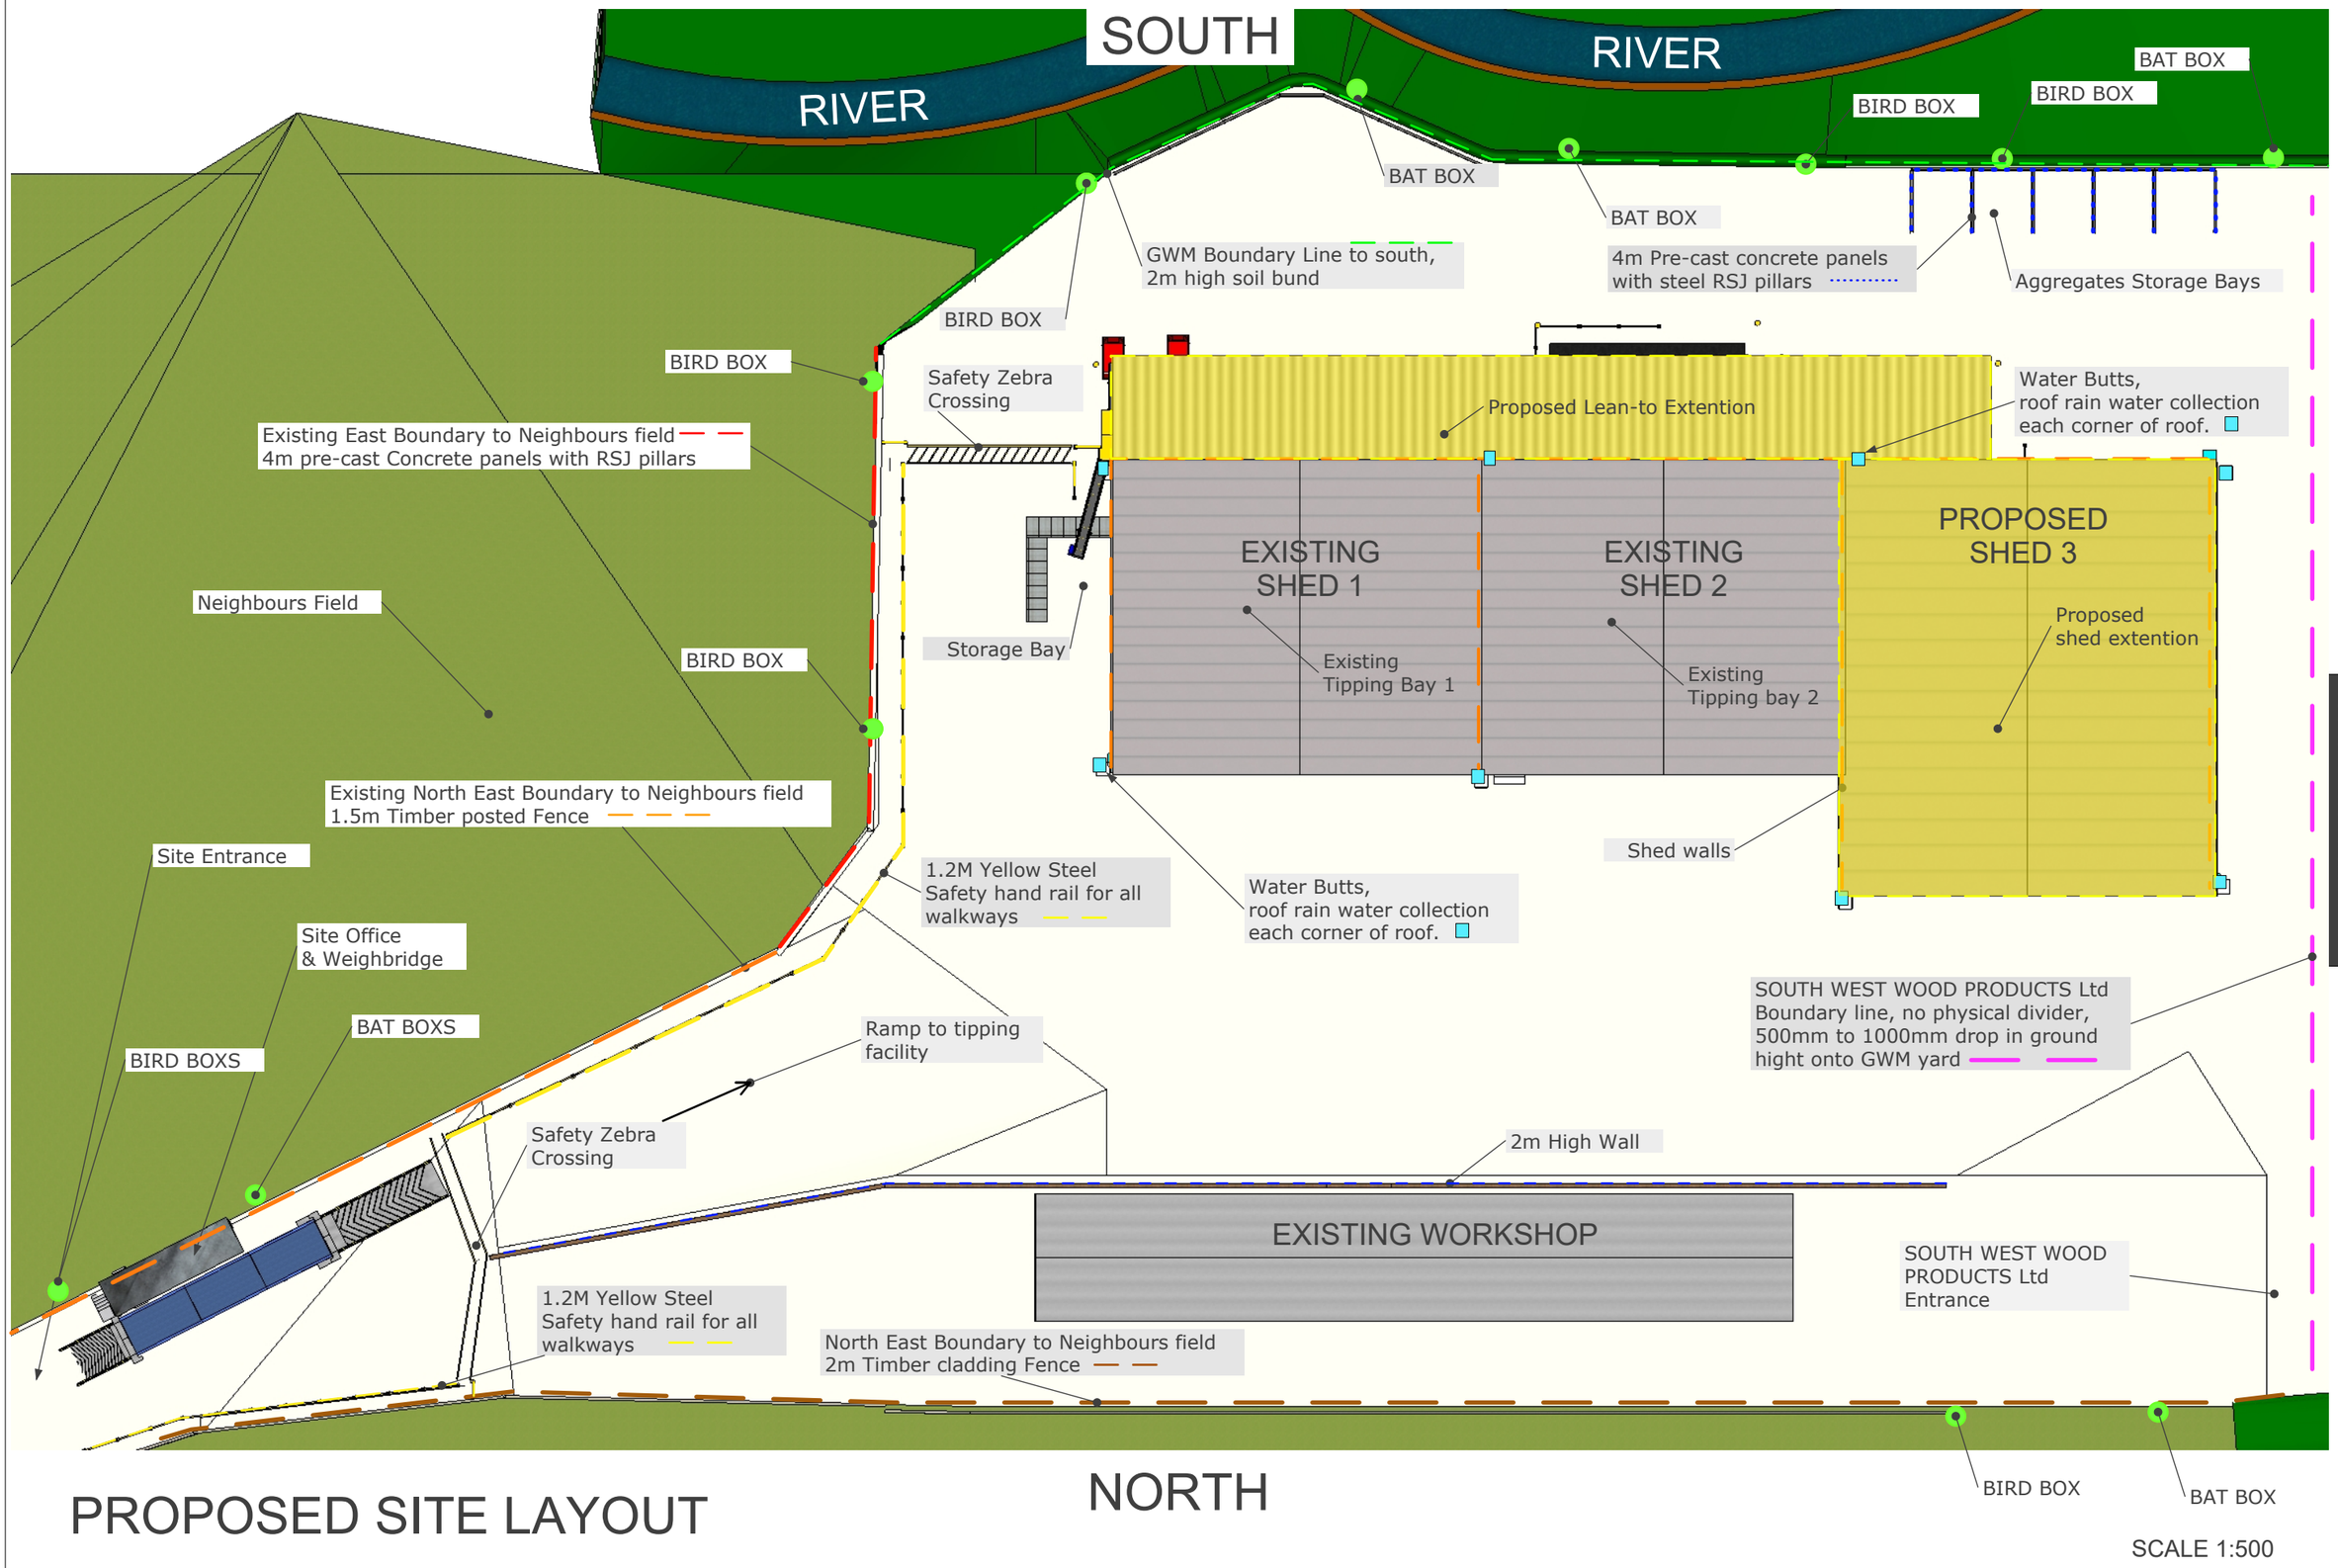

PROPOSED SITE LAYOUT

September 29, 2023

Project Location | **PROJECT:** **GRIFFITHS WASTE MANAGEMENT Ltd,**

A | 09