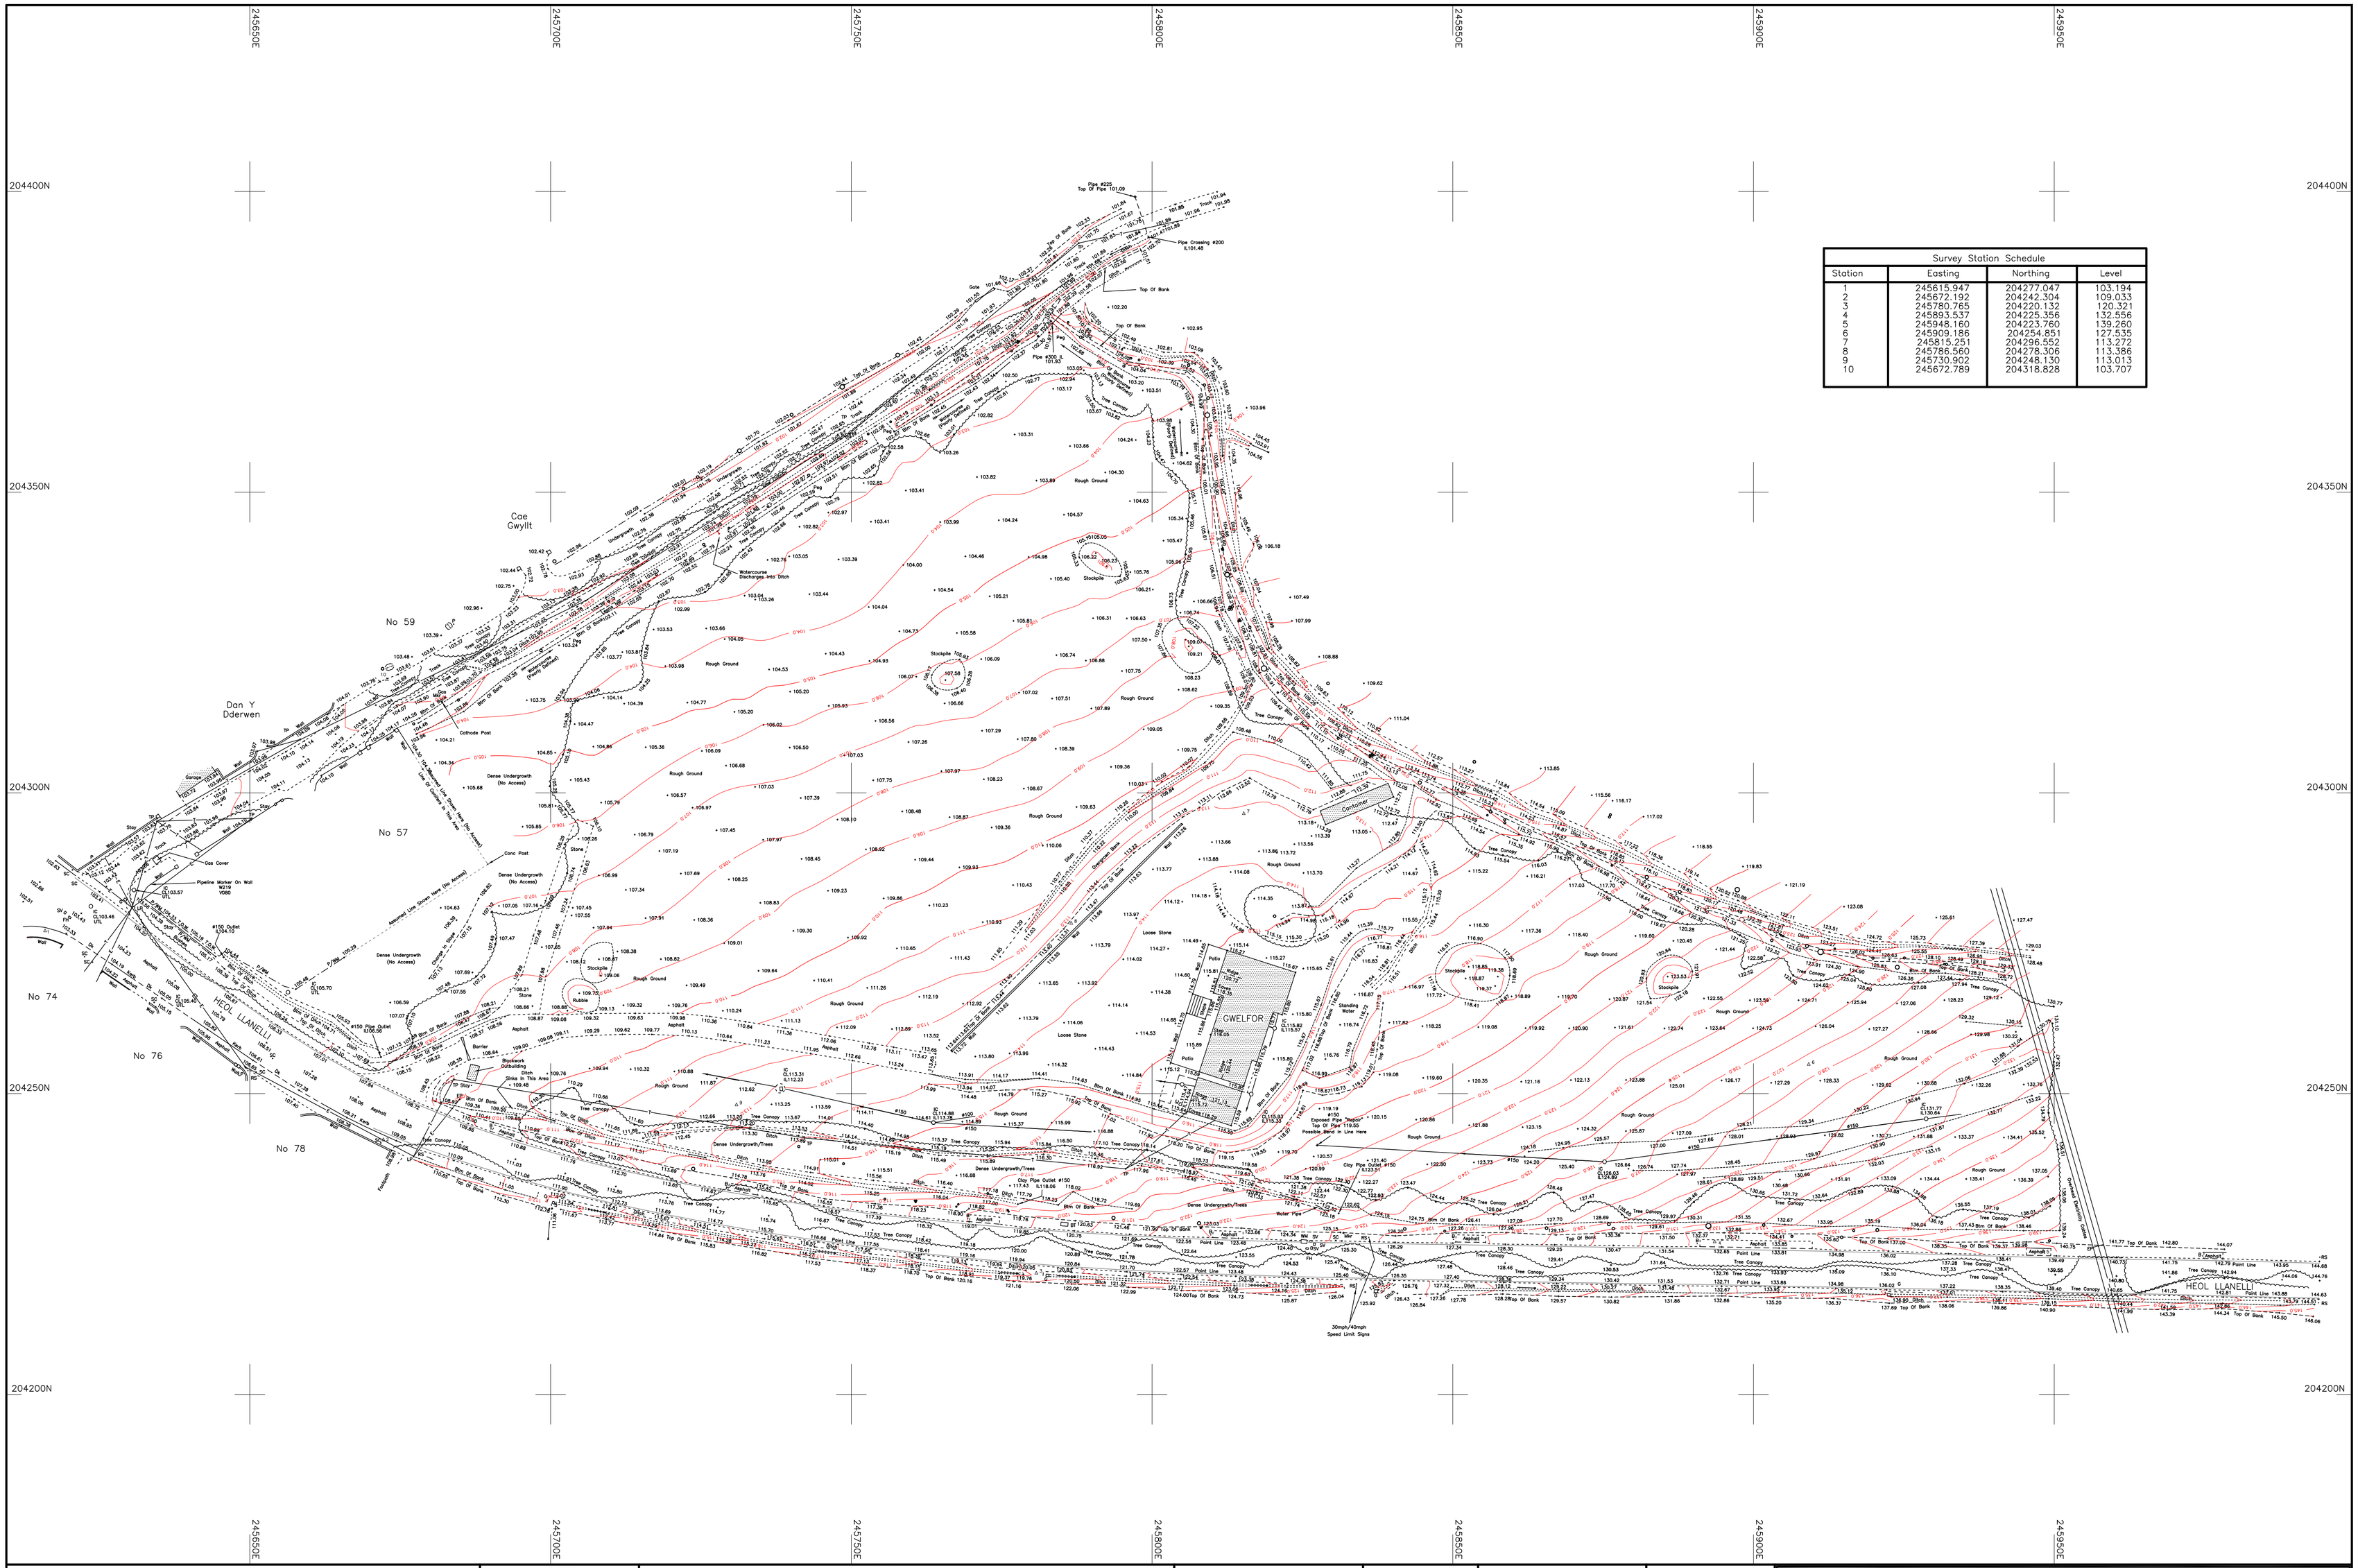

Survey Station Schedule			
Station	Easting	Northing	Level
1	245615.947	204277.047	103.194
2	245672.192	204242.304	109.033
3	245780.765	204220.132	120.321
4	245893.537	204225.356	132.556
5	245948.160	204223.760	139.260
6	245909.186	204254.851	127.535
7	245815.251	204296.552	113.272
8	245786.560	204278.306	113.386
9	245730.902	204248.130	113.013
10	245672.789	204318.828	103.707

MIKE WILLIAMS SURVEYS
LAND & ENGINEERING SURVEYOR
5, THE CRESCENT
GORSLAS
LLANELLI
CARMARTHENSHIRE SA14 7LH
Tel: 01269 846304
Mobile: 07889 203085

© Copyright Mike Williams Surveys (2012)

LINE TYPES

Buildings
Kerbs, Walls
Fences
Top of banks
Bottom of banks
Hedges
Overhead Wires
Surface Change

ABBREVIATIONS

AV – Air Valve
B – Bollard
BB – Belisha Beacon
BH – Bore Hole
BL – Basement Level
BM – Site Bench Mark
BT – British Telecom
B/W – Barbed Wire Fence
CAM – Camera
CB – Tel. Call Box
CL – Cover Level
C/B – Closed Board Fence
C/I – Corrugated Fence
DP – Down Pipe
DK – Drop Kerb
EL – Eaves Level
EP – Electricity Pole
ER – Earthing Rod
FFL – Floor Level
FH – Fire Hydrant
FL – Flood Light
FP – Flag Pole
G – Gulley
G 1.2– Tree Girth (m)
GV – Gas Valve
IC – Inspection Cover
IL – Invert Level
I/R – Iron Railings
JB – Junction Box
KO – Kerb Outlet
LB – Letter Box
LP – Lamp Post
Mkr – Utility Marker
MP – Mile Post
OSBM– Ordnance Survey Bench Mark
P – Post
PS – Paving
P/R – Post/Rail Fence
P/W – Post/Wire Fence
RE – Rodding Eye
RL – Ridge Level
RS – Road Sign
SAP – Sapling
SC – Stop Cock
SL – Step Level
SP – Sign Post
SV – Stop Valve
TAC – Tactile Paving
TH – Trial Hole
T.O.W– Top of Wall
TP – Telegraph Pole
TS – Traffic Signal
TV – Cable Television
UTL – Unable To Lift
VP – Vent Pipe
WL – Water Level
WM – Water Meter
△ – Survey Station
ø – Pipe Diameter(m)

NOTES

1. Survey Grid Shown Is Only Referenced to Ordnance Survey National Grid At Stn 6, Obtained By Multiple Network RTK GPS Observations.
2. North arrow indicates OS Grid North.
3. All levels relate to Ordnance Survey Newlyn Datum Derived By Multiple Network RTK GPS Observations
4. Contour interval 1.0m

CLIENT

MR L HAVARD

SHEET DIAGRAM

One Sheet Only

SCALE:	1:500 at A1
JOB No.	J975
DRAWING No.	J975/500A1/1.1
DRAWN:	RSL
CHECKED:	MW
APPROVED:	
DATE	APRIL 2012

GWELFOR, HEOL LLANELLI, TRIMSARAN, CARMARTHENSHIRE.

Topographic Survey